OFFICE AREA TO BE DEMO'ED IS 60'x40'
2400 SF.

ADDRESS: 9400 E. 43RD ST
KCMO 64133

STATE	JOB NO	CONST. DIV. PROJECT OFFICE	SHEET NO
MO.			6
DIST NO	PROJECT NO		
4	COUNTY		

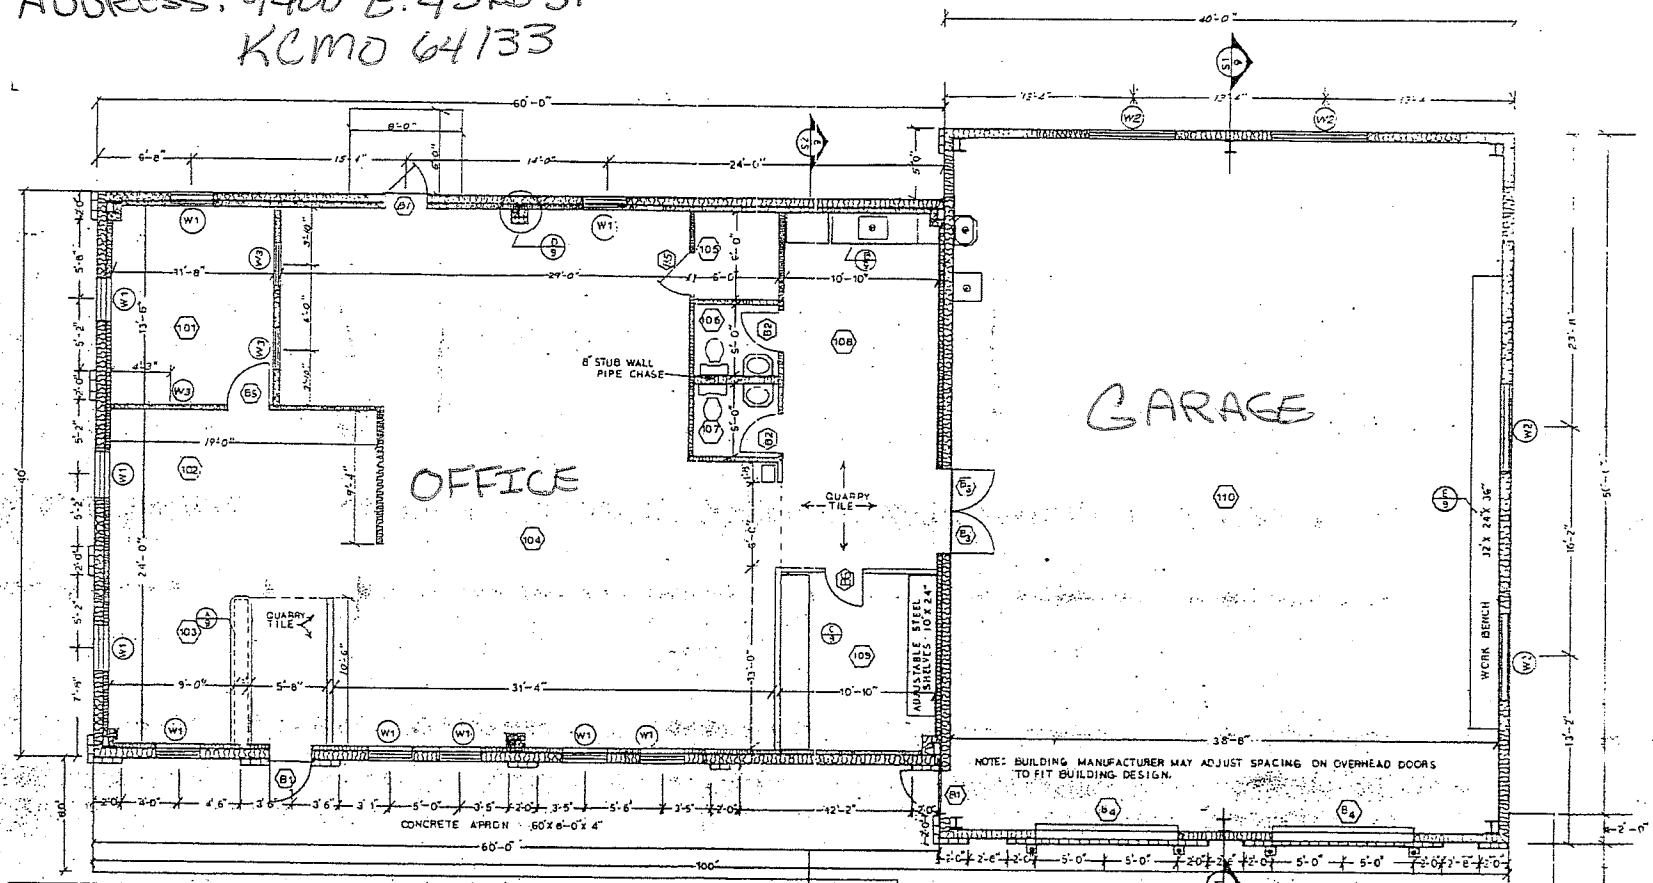

FLOOR PLAN
SCALE 1/4" = 1'-0"

WINDOW SCHEDULE

NO	SIZE	WINDOW TYPE	MFG & CAT#	GLAZING	REMARKS	
W1	3'-0"x 3'-0"	HORZ. SLIDING	SEE SPECS.	FACTORY	SELF-FLASHING, SELF-FRAMING WITH STORM SASH & SCREEN BAKED-ON FINISH SEE SPECS.	Equip. with Vert. Mini-Blind
W2	3'-0"x 6'-0"	"	"	"		
W3	2'-0"x 3'-0"	FIXED VIEW SASH	CONTRACTOR	CONTRACTOR	SINGLE STRENGTH GLASS INSTALL 42" ABOVE FLOOR See Specs	Equip. with Vertical Mini-Blinds

FINAL SURVEY — SURVEYED, PLOTTED, TEMPLATE, AREAS, AREAS CHECKED — NOTE BOOK — NO — BY — DATE

ORIGINAL SURVEY — SURVEYED, PLOTTED, TEMPLATE, AREAS, AREAS CHECKED — NOTE BOOK — NO — BY — DATE

DESIGN — MACON D.R.V. CONST.