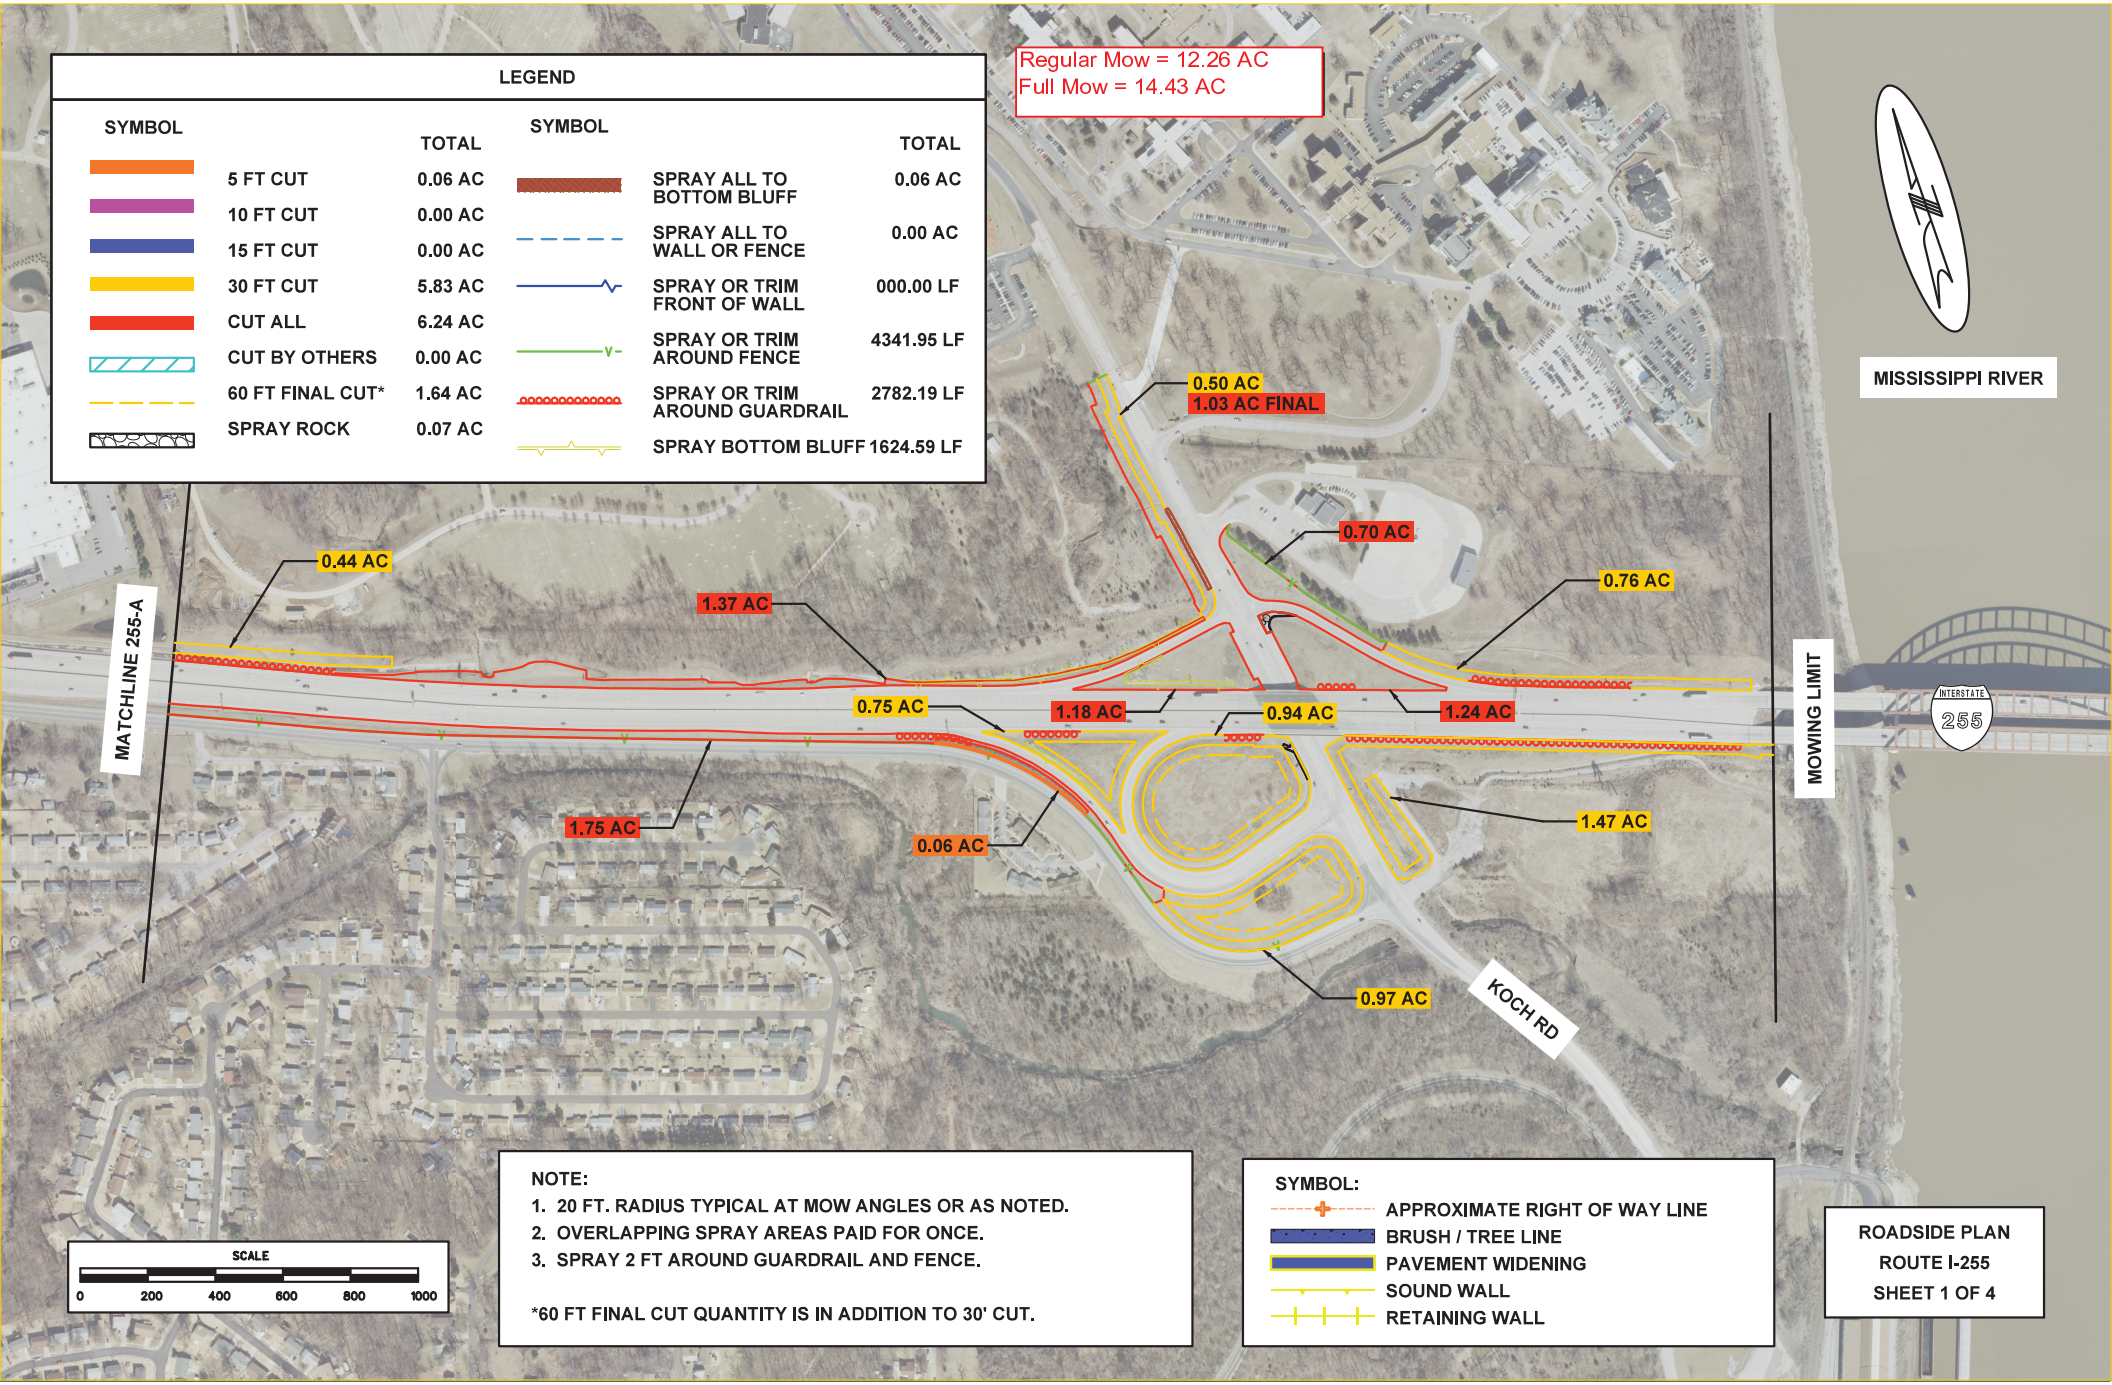
LEGEND
SYMBOL
TOTAL
5 FT CUT 0.06 AC
10 FT CUT 0.00 AC
15 FT CUT 0.00 AC
30 FT CUT 5.83 AC
CUT ALL 6.24 AC
CUT BY OTHERS 0.00 AC
60 FT FINAL CUT* 1.64 AC
SPRAY ROCK 0.07 AC
SYMBOL
TOTAL
SPRAY ALL TO BOTTOM BLUFF 0.06 AC
SPRAY ALL TO WALL OR FENCE 0.00 AC
SPRAY OR TRIM FRONT OF WALL 000.00 LF
SPRAY OR TRIM AROUND FENCE 4341.95 LF
SPRAY OR TRIM AROUND GUARDRAIL 2782.19 LF
SPRAY BOTTOM BLUFF 1624.59 LF
Regular Mow = 12.26 AC
Full Mow = 14.43 AC
MISSISSIPPI RIVER
0.50 AC
1.03 AC FINAL
0.70 AC
0.76 AC
0.44 AC
1.37 AC
0.75 AC
1.18 AC
0.94 AC
1.24 AC
MATCHLINE 255-A
MOWING LIMIT
INTERSTATE 255
1.75 AC
0.06 AC
1.47 AC
0.97 AC
KOCH RD
SCALE
0 200 400 600 800 1000
NOTE:
1. 20 FT. RADIUS TYPICAL AT MOW ANGLES OR AS NOTED.
2. OVERLAPPING SPRAY AREAS PAID FOR ONCE.
3. SPRAY 2 FT AROUND GUARDRAIL AND FENCE.
*60 FT FINAL CUT QUANTITY IS IN ADDITION TO 30' CUT.
SYMBOL:
APPROXIMATE RIGHT OF WAY LINE
BRUSH / TREE LINE
PAVEMENT WIDENING
SOUND WALL
RETAINING WALL
ROADSIDE PLAN
ROUTE I-255
SHEET 1 OF 4

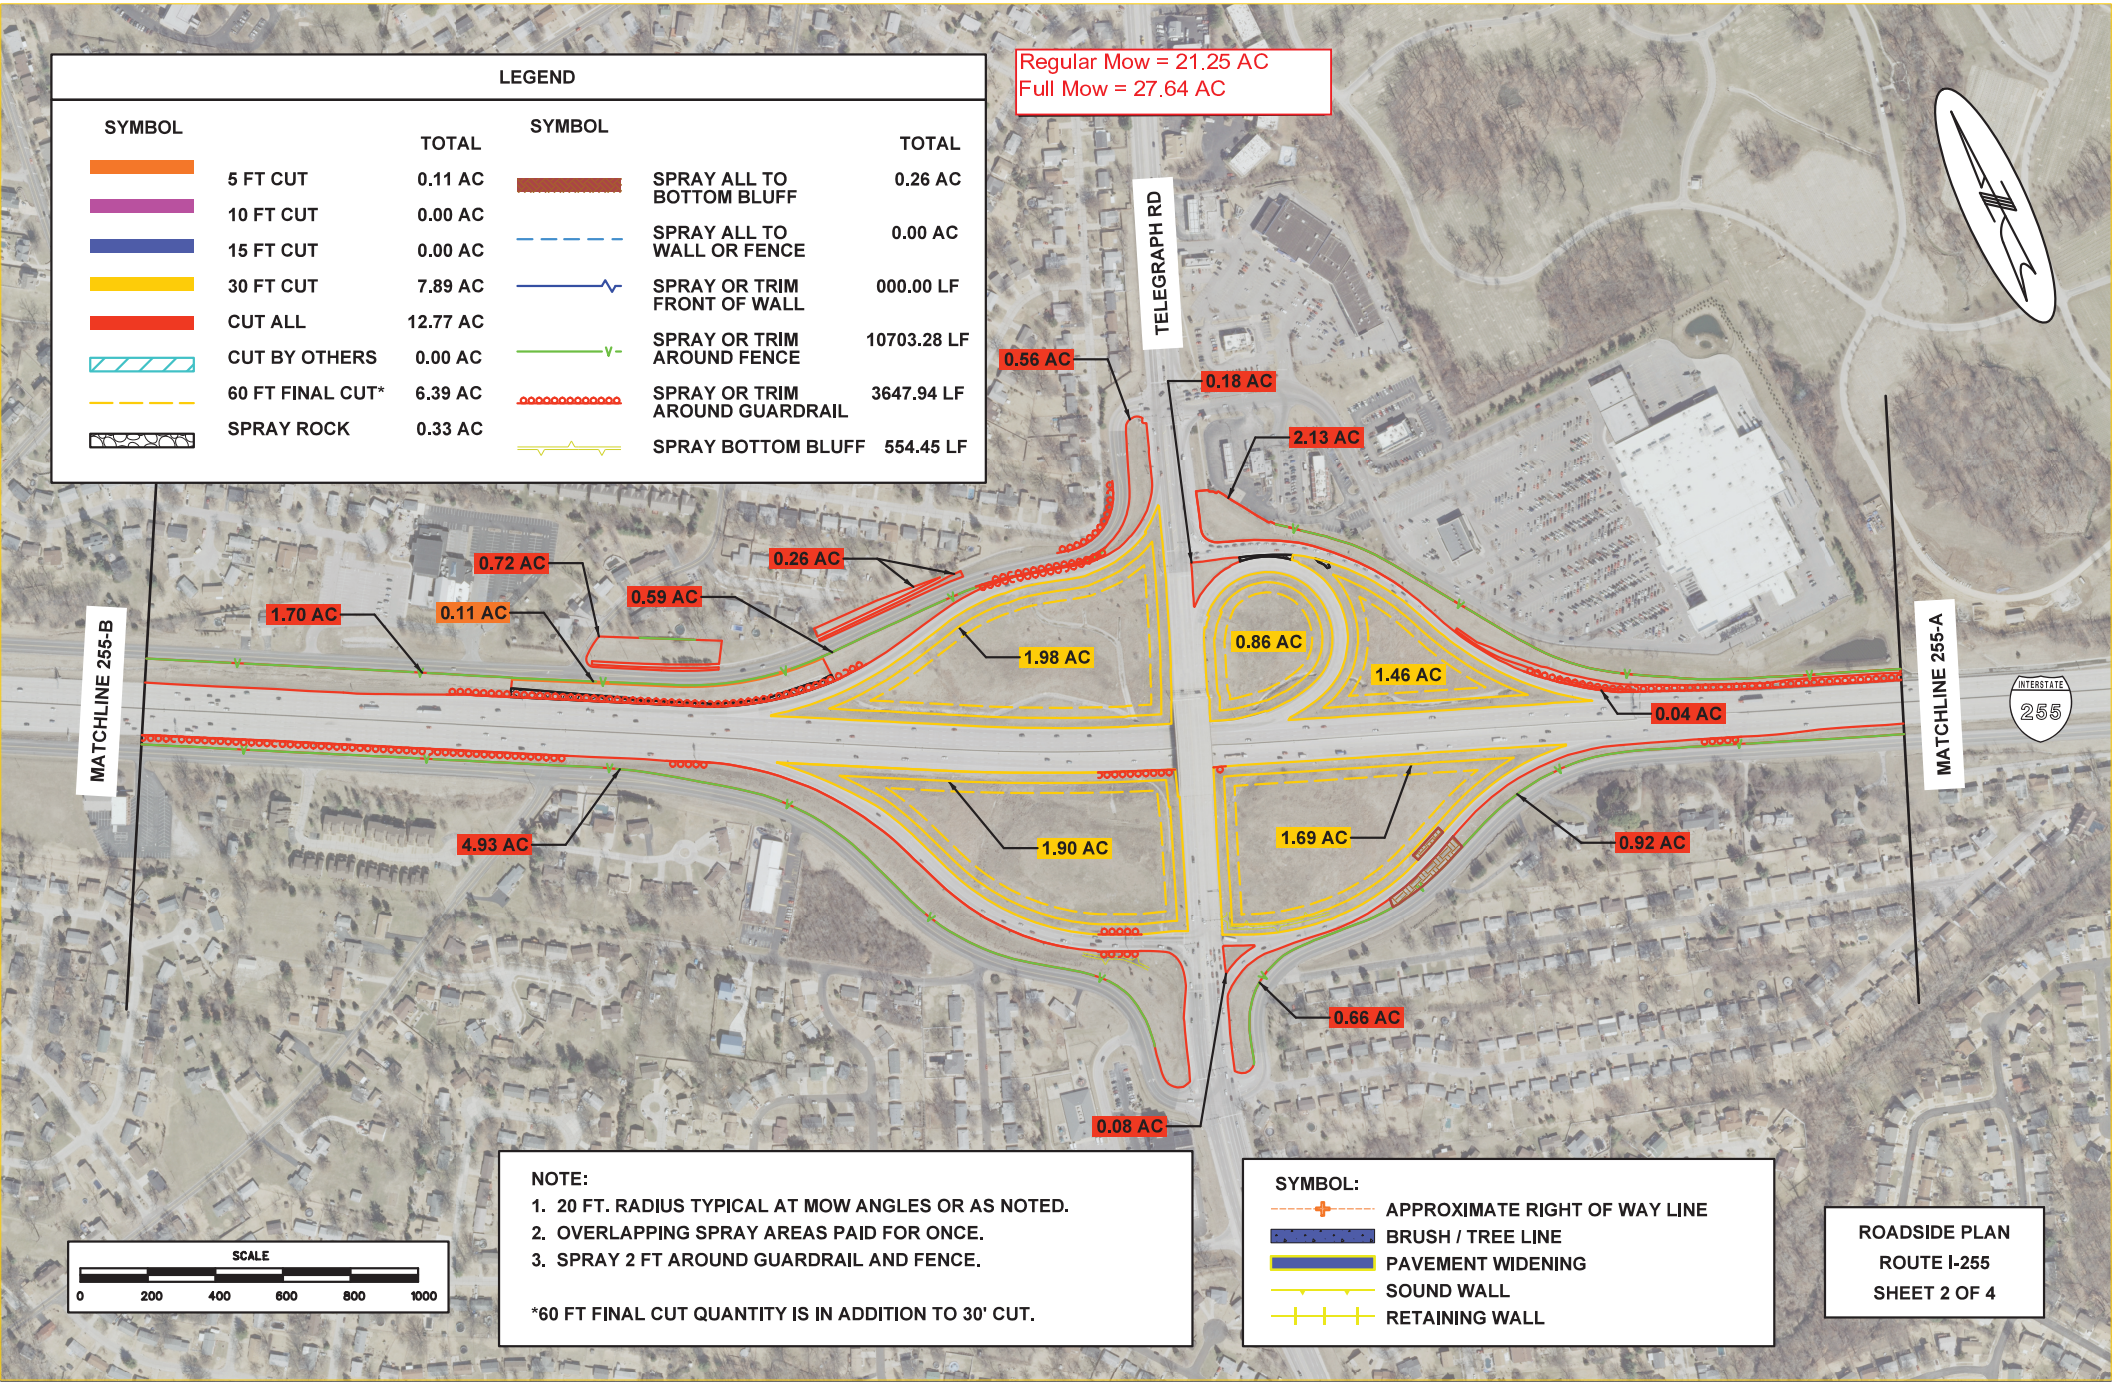
LEGEND
SYMBOL
TOTAL
5 FT CUT 0.11 AC
10 FT CUT 0.00 AC
15 FT CUT 0.00 AC
30 FT CUT 7.89 AC
CUT ALL 12.77 AC
CUT BY OTHERS 0.00 AC
60 FT FINAL CUT* 6.39 AC
SPRAY ROCK 0.33 AC
SYMBOL
TOTAL
SPRAY ALL TO BOTTOM BLUFF 0.26 AC
SPRAY ALL TO WALL OR FENCE 0.00 AC
SPRAY OR TRIM FRONT OF WALL 000.00 LF
SPRAY OR TRIM AROUND FENCE 10703.28 LF
SPRAY OR TRIM AROUND GUARDRAIL 3647.94 LF
SPRAY BOTTOM BLUFF 554.45 LF
Regular Mow = 21.25 AC
Full Mow = 27.64 AC
TELEGRAPH RD
MATCHLINE 255-B
MATCHLINE 255-A
INTERSTATE 255
0.56 AC
0.18 AC
2.13 AC
0.72 AC
0.26 AC
1.70 AC
0.11 AC
0.59 AC
1.98 AC
0.86 AC
1.46 AC
0.04 AC
4.93 AC
1.90 AC
1.69 AC
0.92 AC
0.66 AC
0.08 AC
SCALE
0 200 400 600 800 1000
NOTE:
1. 20 FT. RADIUS TYPICAL AT MOW ANGLES OR AS NOTED.
2. OVERLAPPING SPRAY AREAS PAID FOR ONCE.
3. SPRAY 2 FT AROUND GUARDRAIL AND FENCE.
*60 FT FINAL CUT QUANTITY IS IN ADDITION TO 30' CUT.
SYMBOL:
APPROXIMATE RIGHT OF WAY LINE
BRUSH / TREE LINE
PAVEMENT WIDENING
SOUND WALL
RETAINING WALL
ROADSIDE PLAN
ROUTE I-255
SHEET 2 OF 4

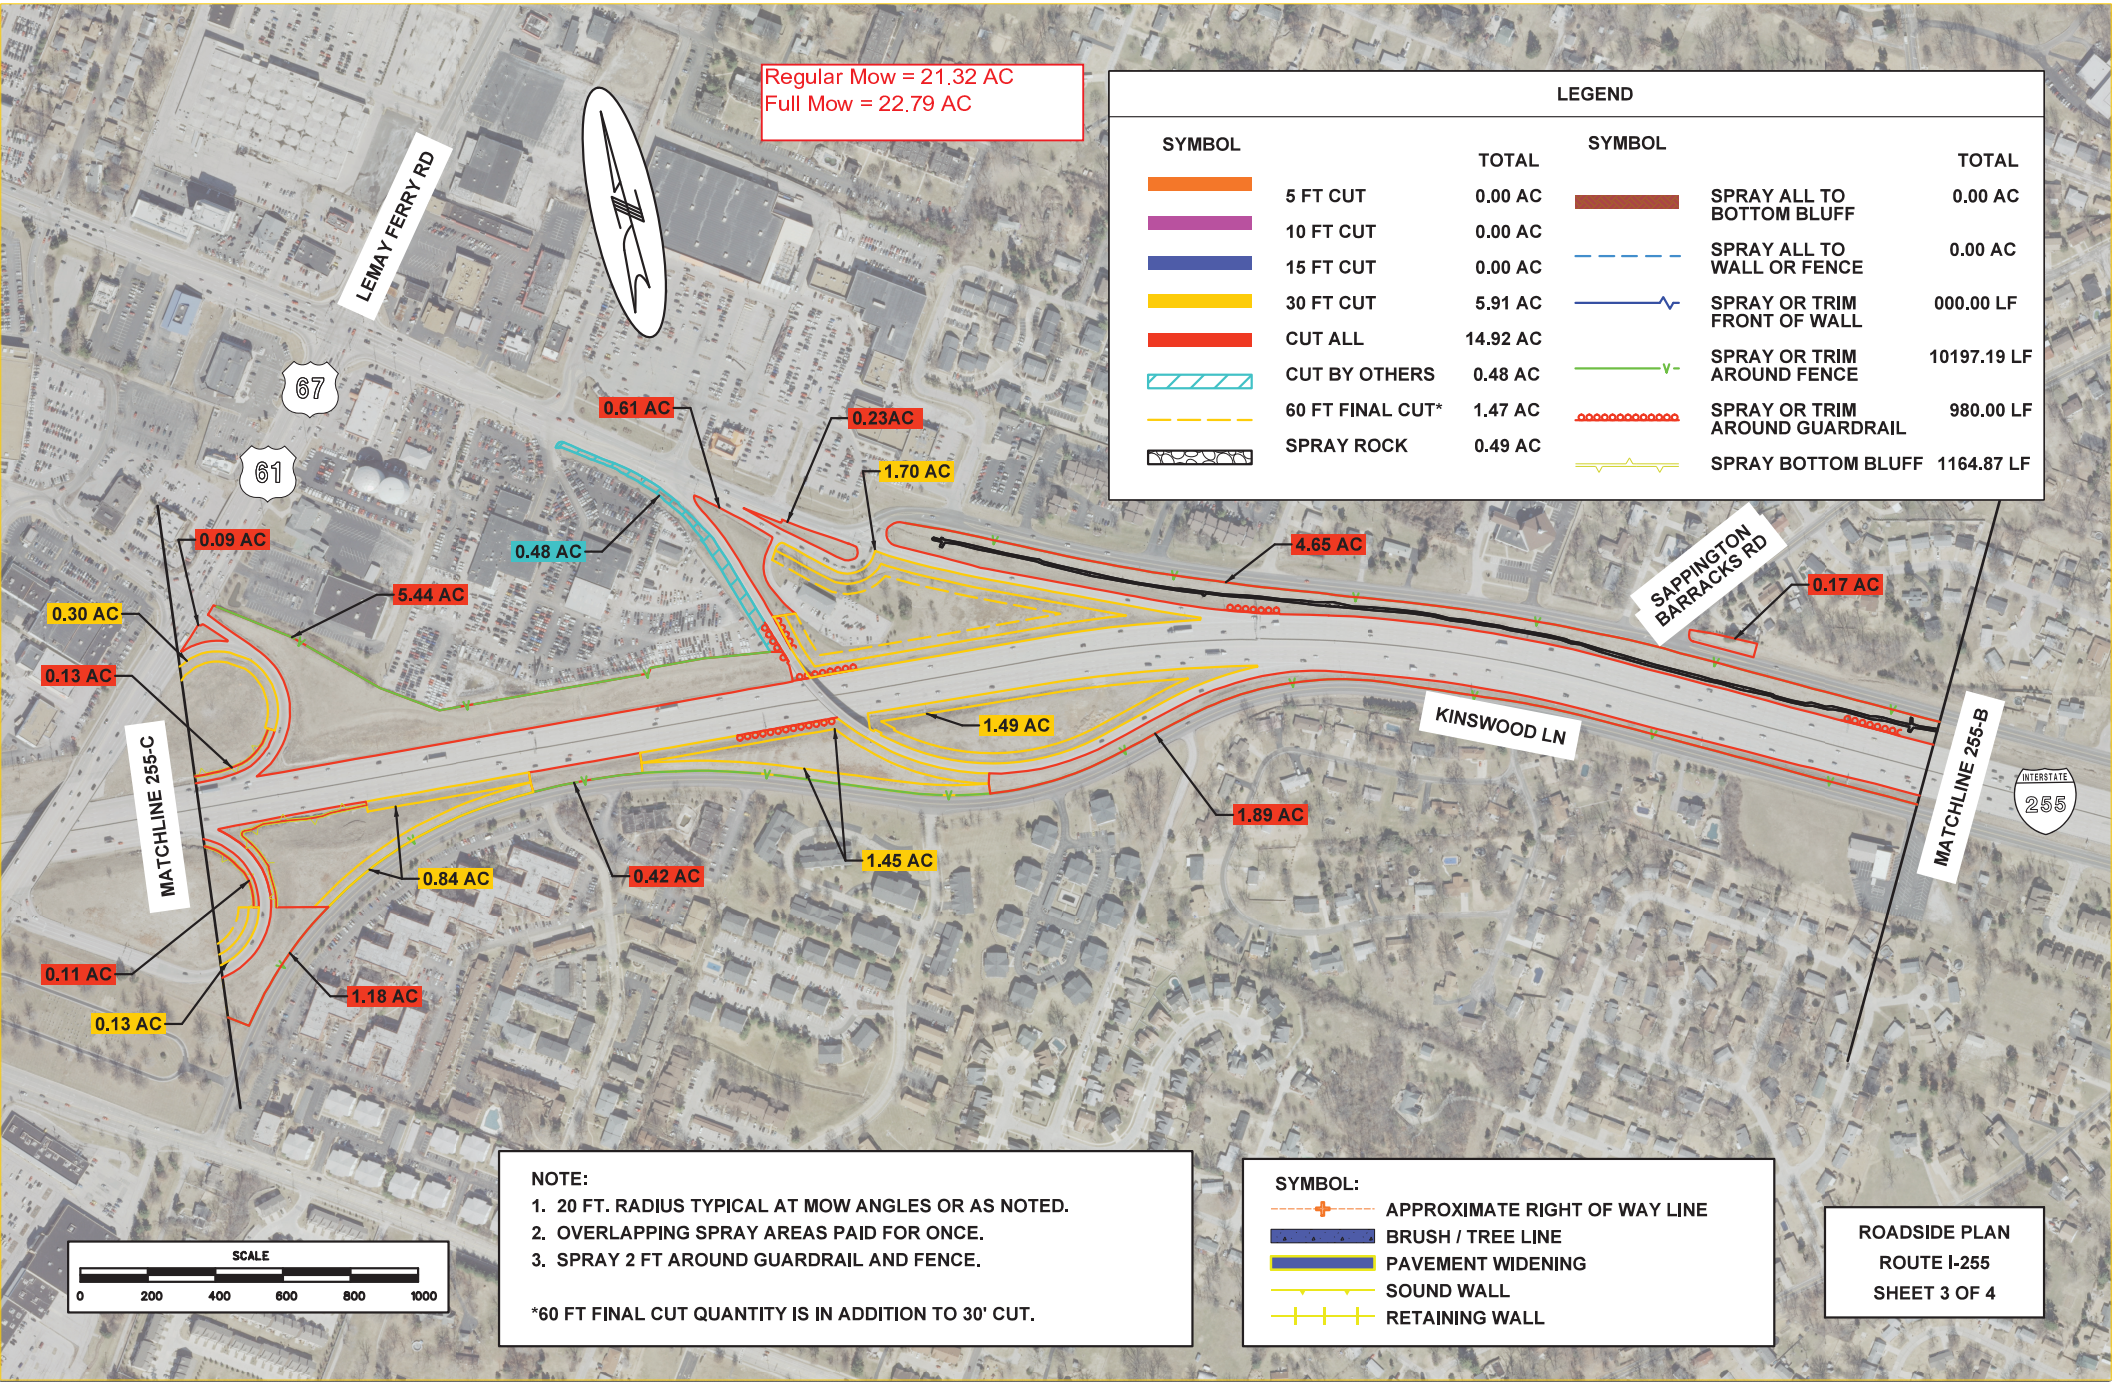

LEGEND

SYMBOL		TOTAL	SYMBOL		TOTAL
	5 FT CUT	0.00 AC		SPRAY ALL TO BOTTOM BLUFF	0.00 AC
	10 FT CUT	0.00 AC		SPRAY ALL TO WALL OR FENCE	0.00 AC
	15 FT CUT	0.00 AC		SPRAY OR TRIM FRONT OF WALL	000.00 LF
	30 FT CUT	5.91 AC		SPRAY OR TRIM AROUND FENCE	10197.19 LF
	CUT ALL	14.92 AC		SPRAY OR TRIM AROUND GUARDRAIL	980.00 LF
	CUT BY OTHERS	0.48 AC		SPRAY BOTTOM BLUFF	1164.87 LF
	60 FT FINAL CUT*	1.47 AC			
	SPRAY ROCK	0.49 AC			

NOTE:
1. 20 FT. RADIUS TYPICAL AT MOW ANGLES OR AS NOTED.
2. OVERLAPPING SPRAY AREAS PAID FOR ONCE.
3. SPRAY 2 FT AROUND GUARDRAIL AND FENCE.

*60 FT FINAL CUT QUANTITY IS IN ADDITION TO 30' CUT.

SYMBOL:
- APPROXIMATE RIGHT OF WAY LINE
- BRUSH / TREE LINE
- PAVEMENT WIDENING
- SOUND WALL
- RETAINING WALL

ROADSIDE PLAN
ROUTE I-255
SHEET 3 OF 4

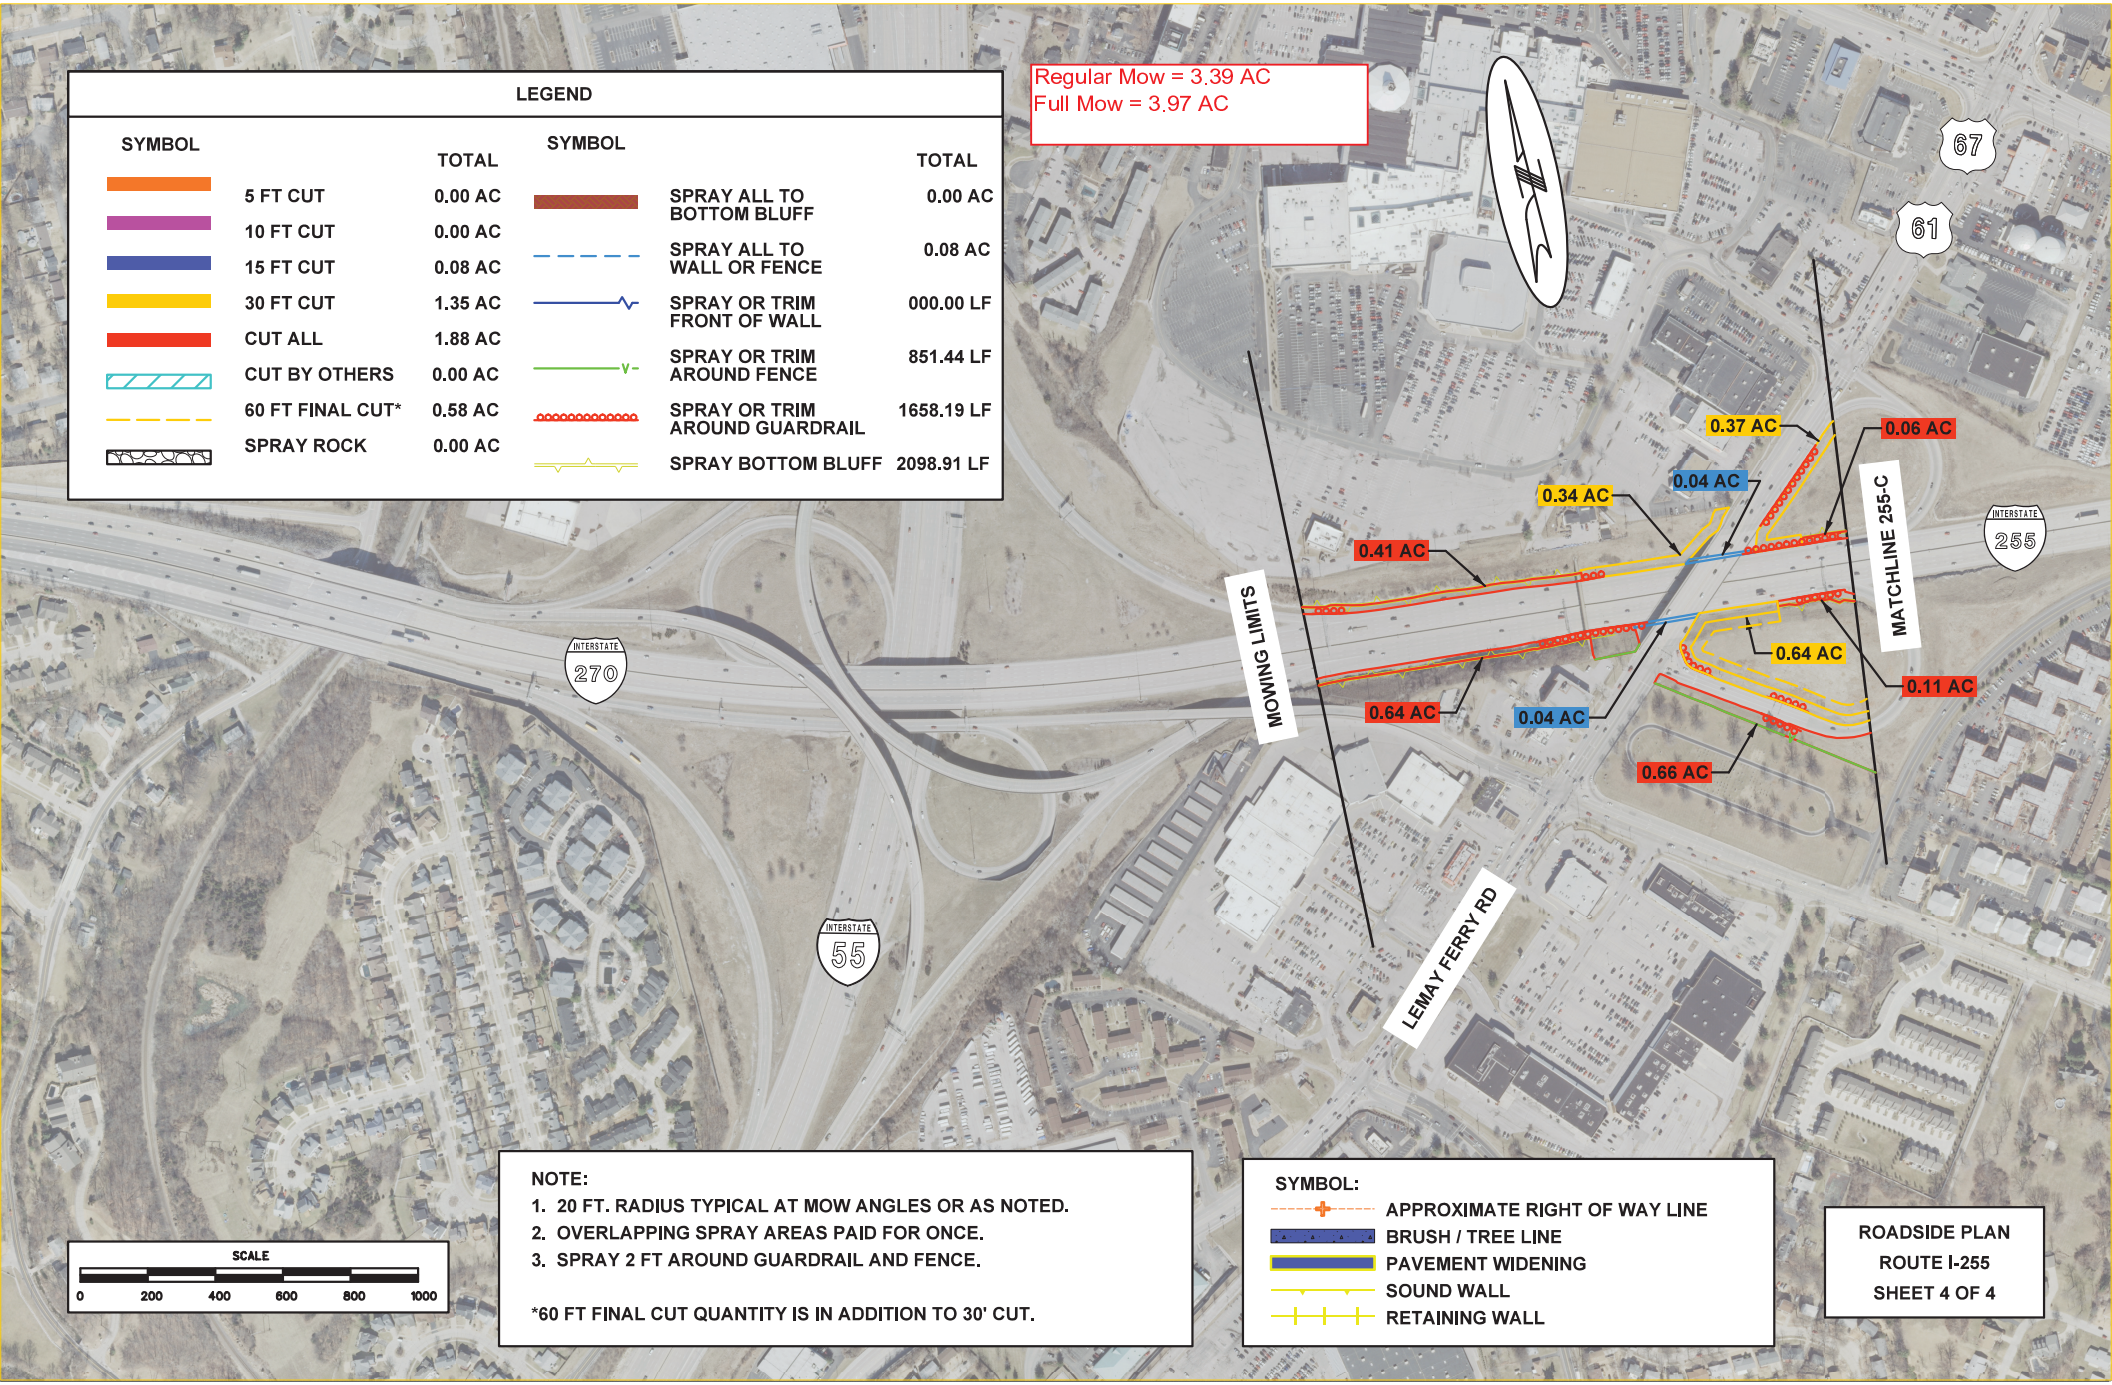
LEGEND
SYMBOL
TOTAL
5 FT CUT 0.00 AC
10 FT CUT 0.00 AC
15 FT CUT 0.08 AC
30 FT CUT 1.35 AC
CUT ALL 1.88 AC
CUT BY OTHERS 0.00 AC
60 FT FINAL CUT* 0.58 AC
SPRAY ROCK 0.00 AC
SYMBOL
TOTAL
SPRAY ALL TO BOTTOM BLUFF 0.00 AC
SPRAY ALL TO WALL OR FENCE 0.08 AC
SPRAY OR TRIM FRONT OF WALL 000.00 LF
SPRAY OR TRIM AROUND FENCE 851.44 LF
SPRAY OR TRIM AROUND GUARDRAIL 1658.19 LF
SPRAY BOTTOM BLUFF 2098.91 LF
Regular Mow = 3.39 AC
Full Mow = 3.97 AC
INTERSTATE 270
INTERSTATE 55
INTERSTATE 255
67
61
MOWING LIMITS
MATCHLINE 255-C
LEMAY FERRY RD
0.37 AC
0.06 AC
0.04 AC
0.34 AC
0.41 AC
0.64 AC
0.11 AC
0.64 AC
0.04 AC
0.66 AC
SCALE
0 200 400 600 800 1000
NOTE:
1. 20 FT. RADIUS TYPICAL AT MOW ANGLES OR AS NOTED.
2. OVERLAPPING SPRAY AREAS PAID FOR ONCE.
3. SPRAY 2 FT AROUND GUARDRAIL AND FENCE.
*60 FT FINAL CUT QUANTITY IS IN ADDITION TO 30' CUT.
SYMBOL:
APPROXIMATE RIGHT OF WAY LINE
BRUSH / TREE LINE
PAVEMENT WIDENING
SOUND WALL
RETAINING WALL
ROADSIDE PLAN
ROUTE I-255
SHEET 4 OF 4