EFFECTIVE 09/08/2009

SIGNAL FACE LOCATION

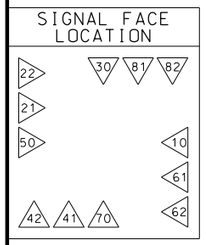

TRAFFIC PHASING AND COLOR SEQUENCE – PRETIMED CONTROLLERS

CONT. NO.	PHASE	PHASE	PHASE	PHASE	PHASE	PHASE	PHASE	PHASE	PHASE	PHASE	PHASE	PHASE	PHASE	PHASE	PHASE	PHASE

APPROACH	PHASE	FACE NO.	R/W	CLEAR TO PHASE	R/W	CLEAR TO PHASE	R/W	CLEAR TO PHASE	R/W	CLEAR TO PHASE	R/W	CLEAR TO PHASE	R/W	CLEAR TO PHASE	R/W	CLEAR TO PHASE	R/W	CLEAR TO PHASE	R/W	CLEAR TO PHASE	R/W	CLEAR TO PHASE	R/W	CLEAR TO PHASE	R/W	CLEAR TO PHASE	R/W	CLEAR TO PHASE	R/W	CLEAR TO PHASE	FACE NO.
BOUND																															
BOUND																															
BOUND																															
BOUND																															

FLOW DIAGRAM

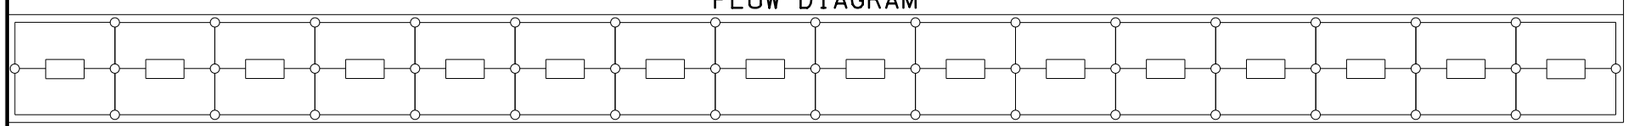

PHASE ON RECALL WITH EQUAL TIME SETTINGS.

SKIP PHASE.

COMBINED RECALL & SKIP PHASE.

IF CALLED, ALL NON-CONFLICTING PHASES SHALL COMBINE AND TIME CONCURRENTLY. TIME TO BE DETERMINED BY THE ENGINEER AT SIGNAL TURN ON AND SET IN THE CONTROLLER BY THE CONTRACTOR.

LEGEND

- ACTUATED VEHICULAR MOVEMENT
- PARTIALLY RESTRICTED ACTUATED VEHICULAR MOVEMENT
- NON-ACTUATED VEHICULAR MOVEMENT
- PARTIALLY RESTRICTED NON-ACTUATED VEHICULAR MOVEMENT
- ACTUATED PEDESTRIAN MOVEMENT
- NON-ACTUATED PEDESTRIAN MOVEMENT
- VEHICLE STOPPED

FDW – FLASHING DON'T WALK
R/W – RIGHT OF WAY INTERVAL
DW – DON'T WALK
YR – YELLOW RIGHT ARROW
RT – GREEN RIGHT ARROW
W – WALK
YL – YELLOW LEFT ARROW
L – GREEN LEFT ARROW
S – GREEN STRAIGHT AHEAD ARROW
G – CIRCULAR GREEN
Y – CIRCULAR YELLOW
R – CIRCULAR RED
Ø – TRAFFIC PHASE
AO – ALL OTHERS
FR – FLASHING RED
FY – FLASHING CIRCULAR YELLOW
FYL – FLASHING YELLOW LEFT ARROW
FYR – FLASHING YELLOW RIGHT ARROW

FLASHING OPERATION	
	FR
	FY

CONTROLLER TYPE

TRAFFIC SIGNAL CONTROL OPERATION

INTERSECTION OF

WITH

"THIS MEDIA SHOULD NOT BE CONSIDERED A CERTIFIED DOCUMENT."

DATE PREPARED	
11/23/2016	
ROUTE	STATE MO
DISTRICT	SHEET NO.
COUNTY	
JOB NO.	
CONTRACT ID.	
PROJECT NO.	
BRIDGE NO.	

DESCRIPTION	DATE

MISSOURI HIGHWAYS AND TRANSPORTATION COMMISSION
105 WEST CAPITOL
JEFFERSON CITY, MO 65102
1-888-ASK-MODOT (1-888-275-6636)

IF A SEAL IS PRESENT ON THIS SHEET IT HAS BEEN ELECTRONICALLY SEALED AND DATED.