HIGHWAY 60 & OAKWOOD AVENUE
PRELIMINARY CONCEPTUAL DESIGN

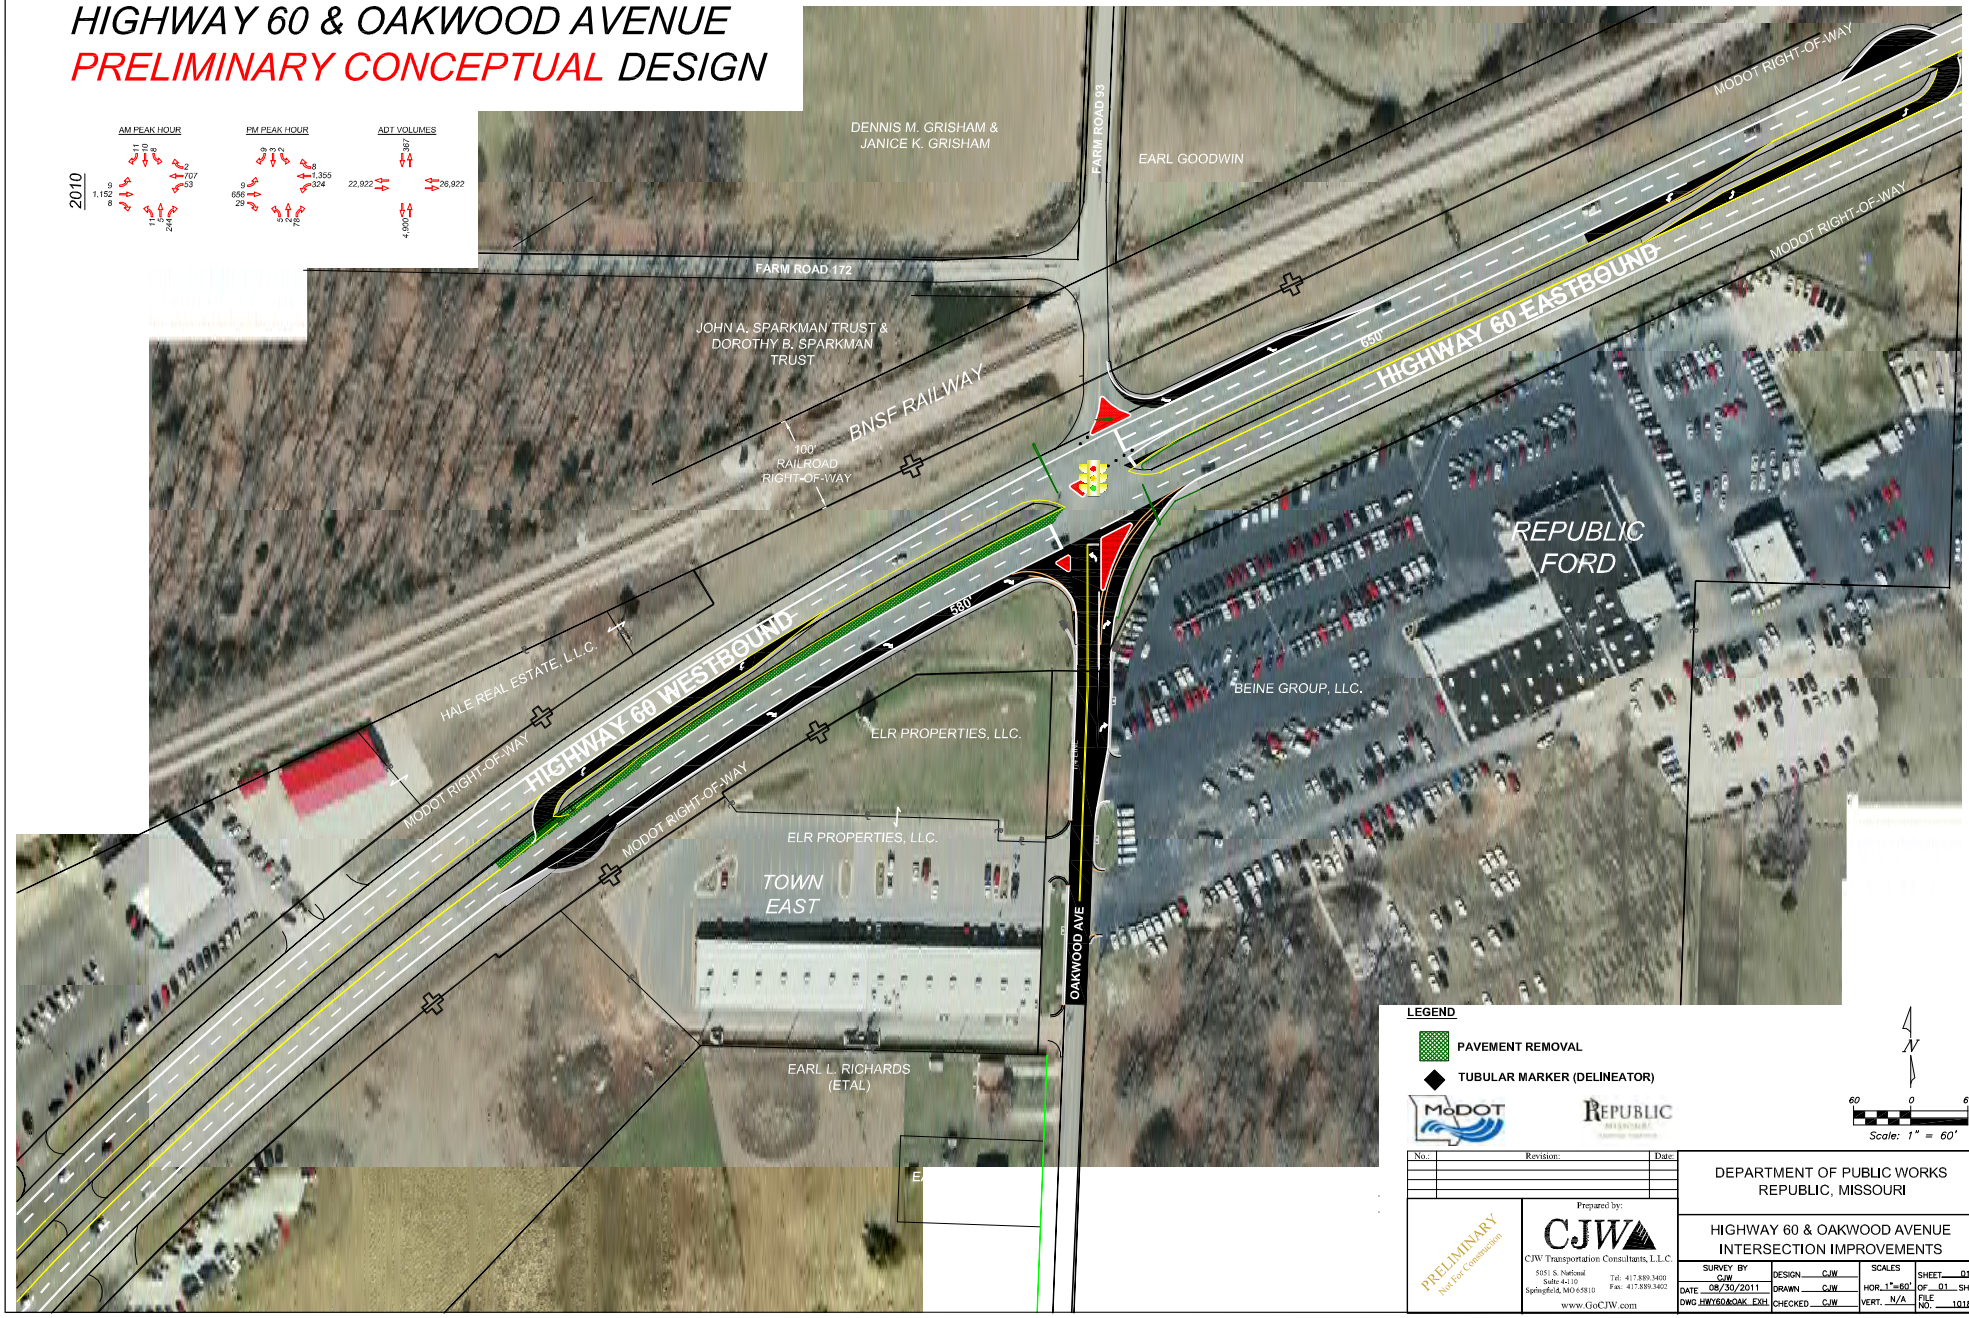

LEGEND

- PAVEMENT REMOVAL
- TUBULAR MARKER (DELINEATOR)

N

60 0 60

Scale: 1" = 60'

No.:	Revision:	Date:

PRELIMINARY Not For Construction

Prepared by:

CJW

CJW Transportation Consultants, L.L.C.
5051 S. National Suite 4c10 Springfield, MO 65810
Tel: 417.889.3400 Fax: 417.889.3402
www.GoCJW.com

DEPARTMENT OF PUBLIC WORKS
REPUBLIC, MISSOURI

HIGHWAY 60 & OAKWOOD AVENUE
INTERSECTION IMPROVEMENTS

SURVEY BY CJW	DESIGN CJW	SCALES	SHEET 01
DATE 08/30/2011	DRAWN CJW	HOR. 1"=60'	OF 01 SHEETS
DWG HWY60&OAK_EXH	CHECKED CJW	VERT. N/A	FILE NO. 1018