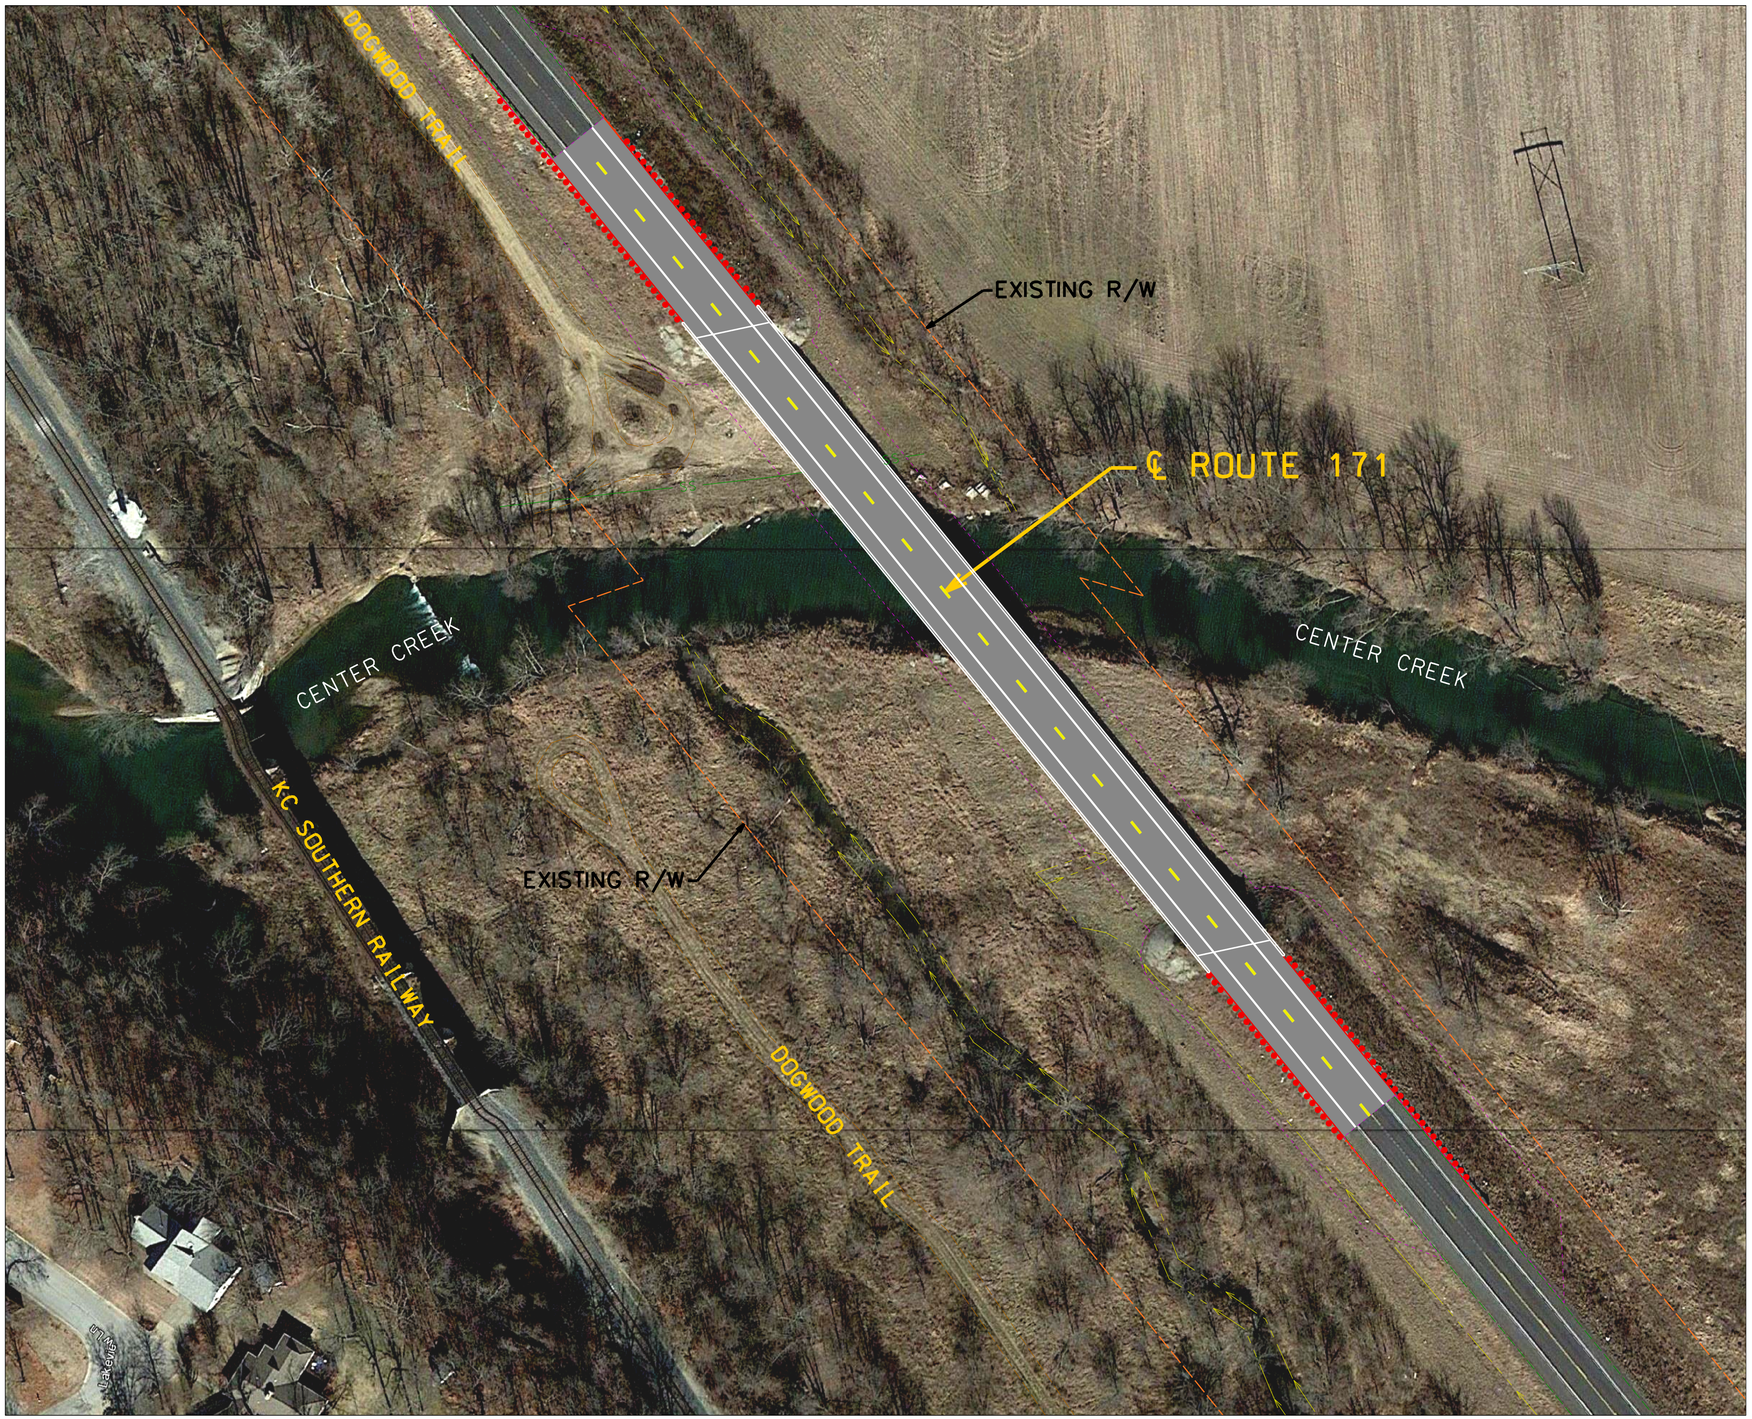

SCALE
0 50 100 150

ROUTE 171
AERIAL

DATE PREPARED
03/28/16

ROUTE	STATE
171	MO
DISTRICT	SHEET NO.
SW	

COUNTY
JASPER

JOB NO.
J7P2228E

CONTRACT ID.

PROJECT NO.

BRIDGE NO.

DESCRIPTION	DATE

MISSOURI HIGHWAYS AND TRANSPORTATION COMMISSION
105 WEST CAPITOL
JEFFERSON CITY, MO 65102
1-888-ASK-MODOT (1-888-275-6636)

GBA
architects
engineers
9801 Renner Boulevard
Lenexa, Kansas 66219
913.492.0400
www.gbateam.com

GEORGE BUTLER
ASSOCIATES, INC.
PRO. ENGINEER 000133
ARCHITECT 00212
LANDSCAPE ARCHITECT 000025
PRO. LAND SURVEYOR 000059

G:\15062.04\Micro\Highways\Exhibits\J7P2228E_Exhibit-AerialImage_150_Rte171.dgn 7:15 PM 3/29/2016

REV.