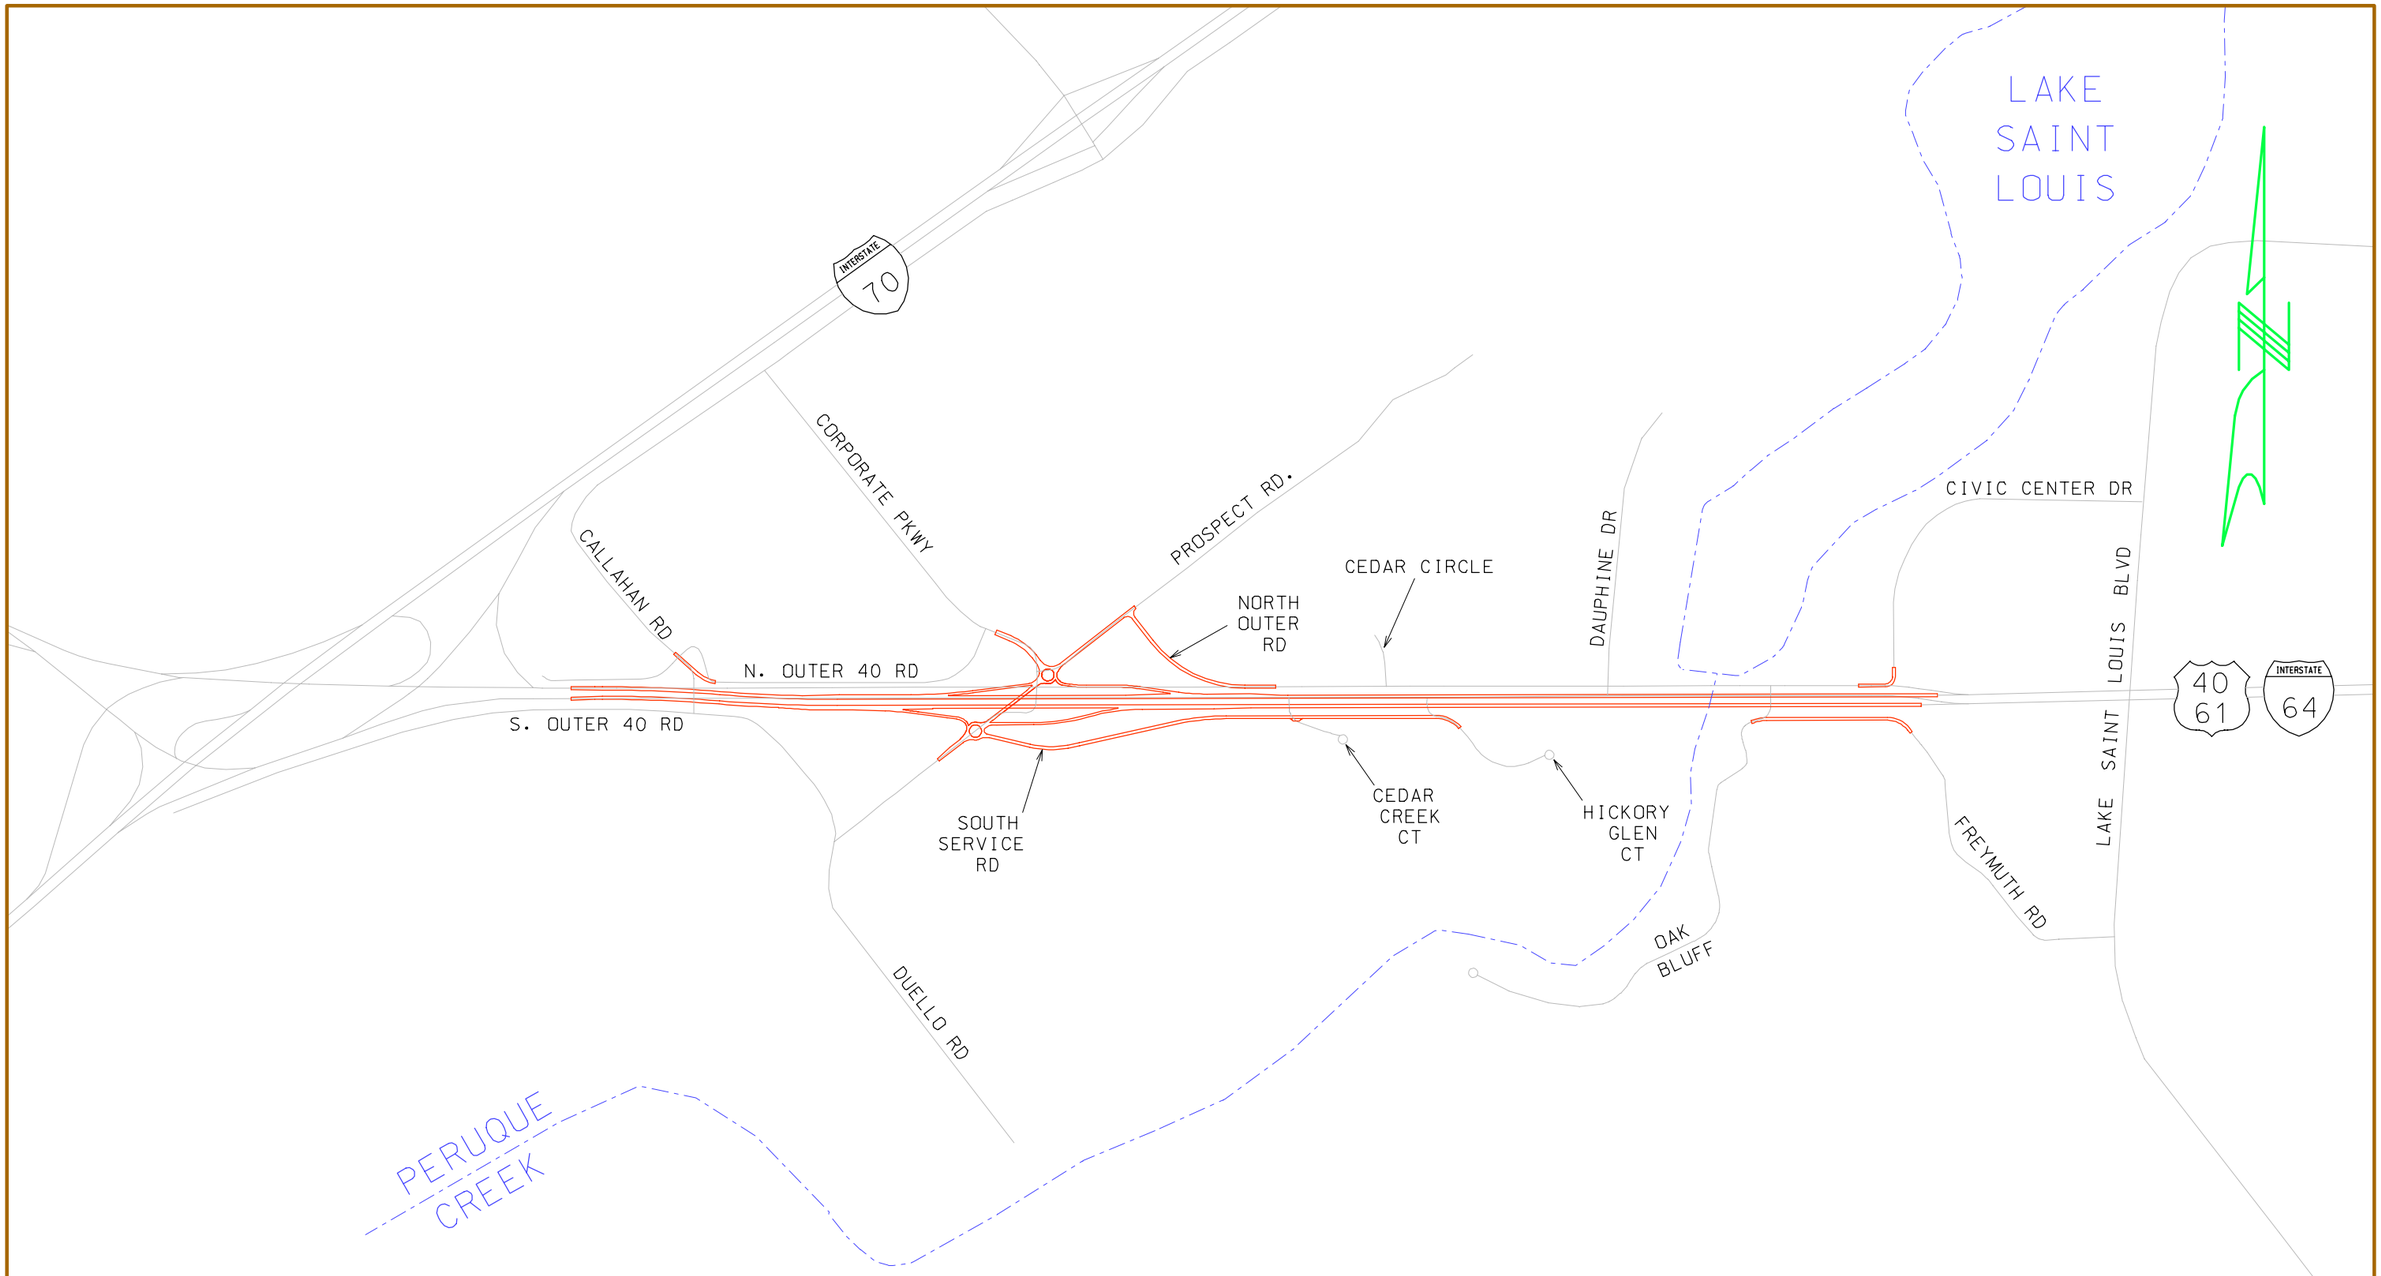

PROPOSED CONSTRUCTION

ROUTE 40-61/I-64
ST. CHARLES COUNTY
I-70 TO LAKE SAINT LOUIS BLVD
JOB NO.: J6P0672C

T:\de-proj\St.Charles\J6P0672C\Map_J6P0672C_2d.dgn 10:23:32 AM 03/31/2006