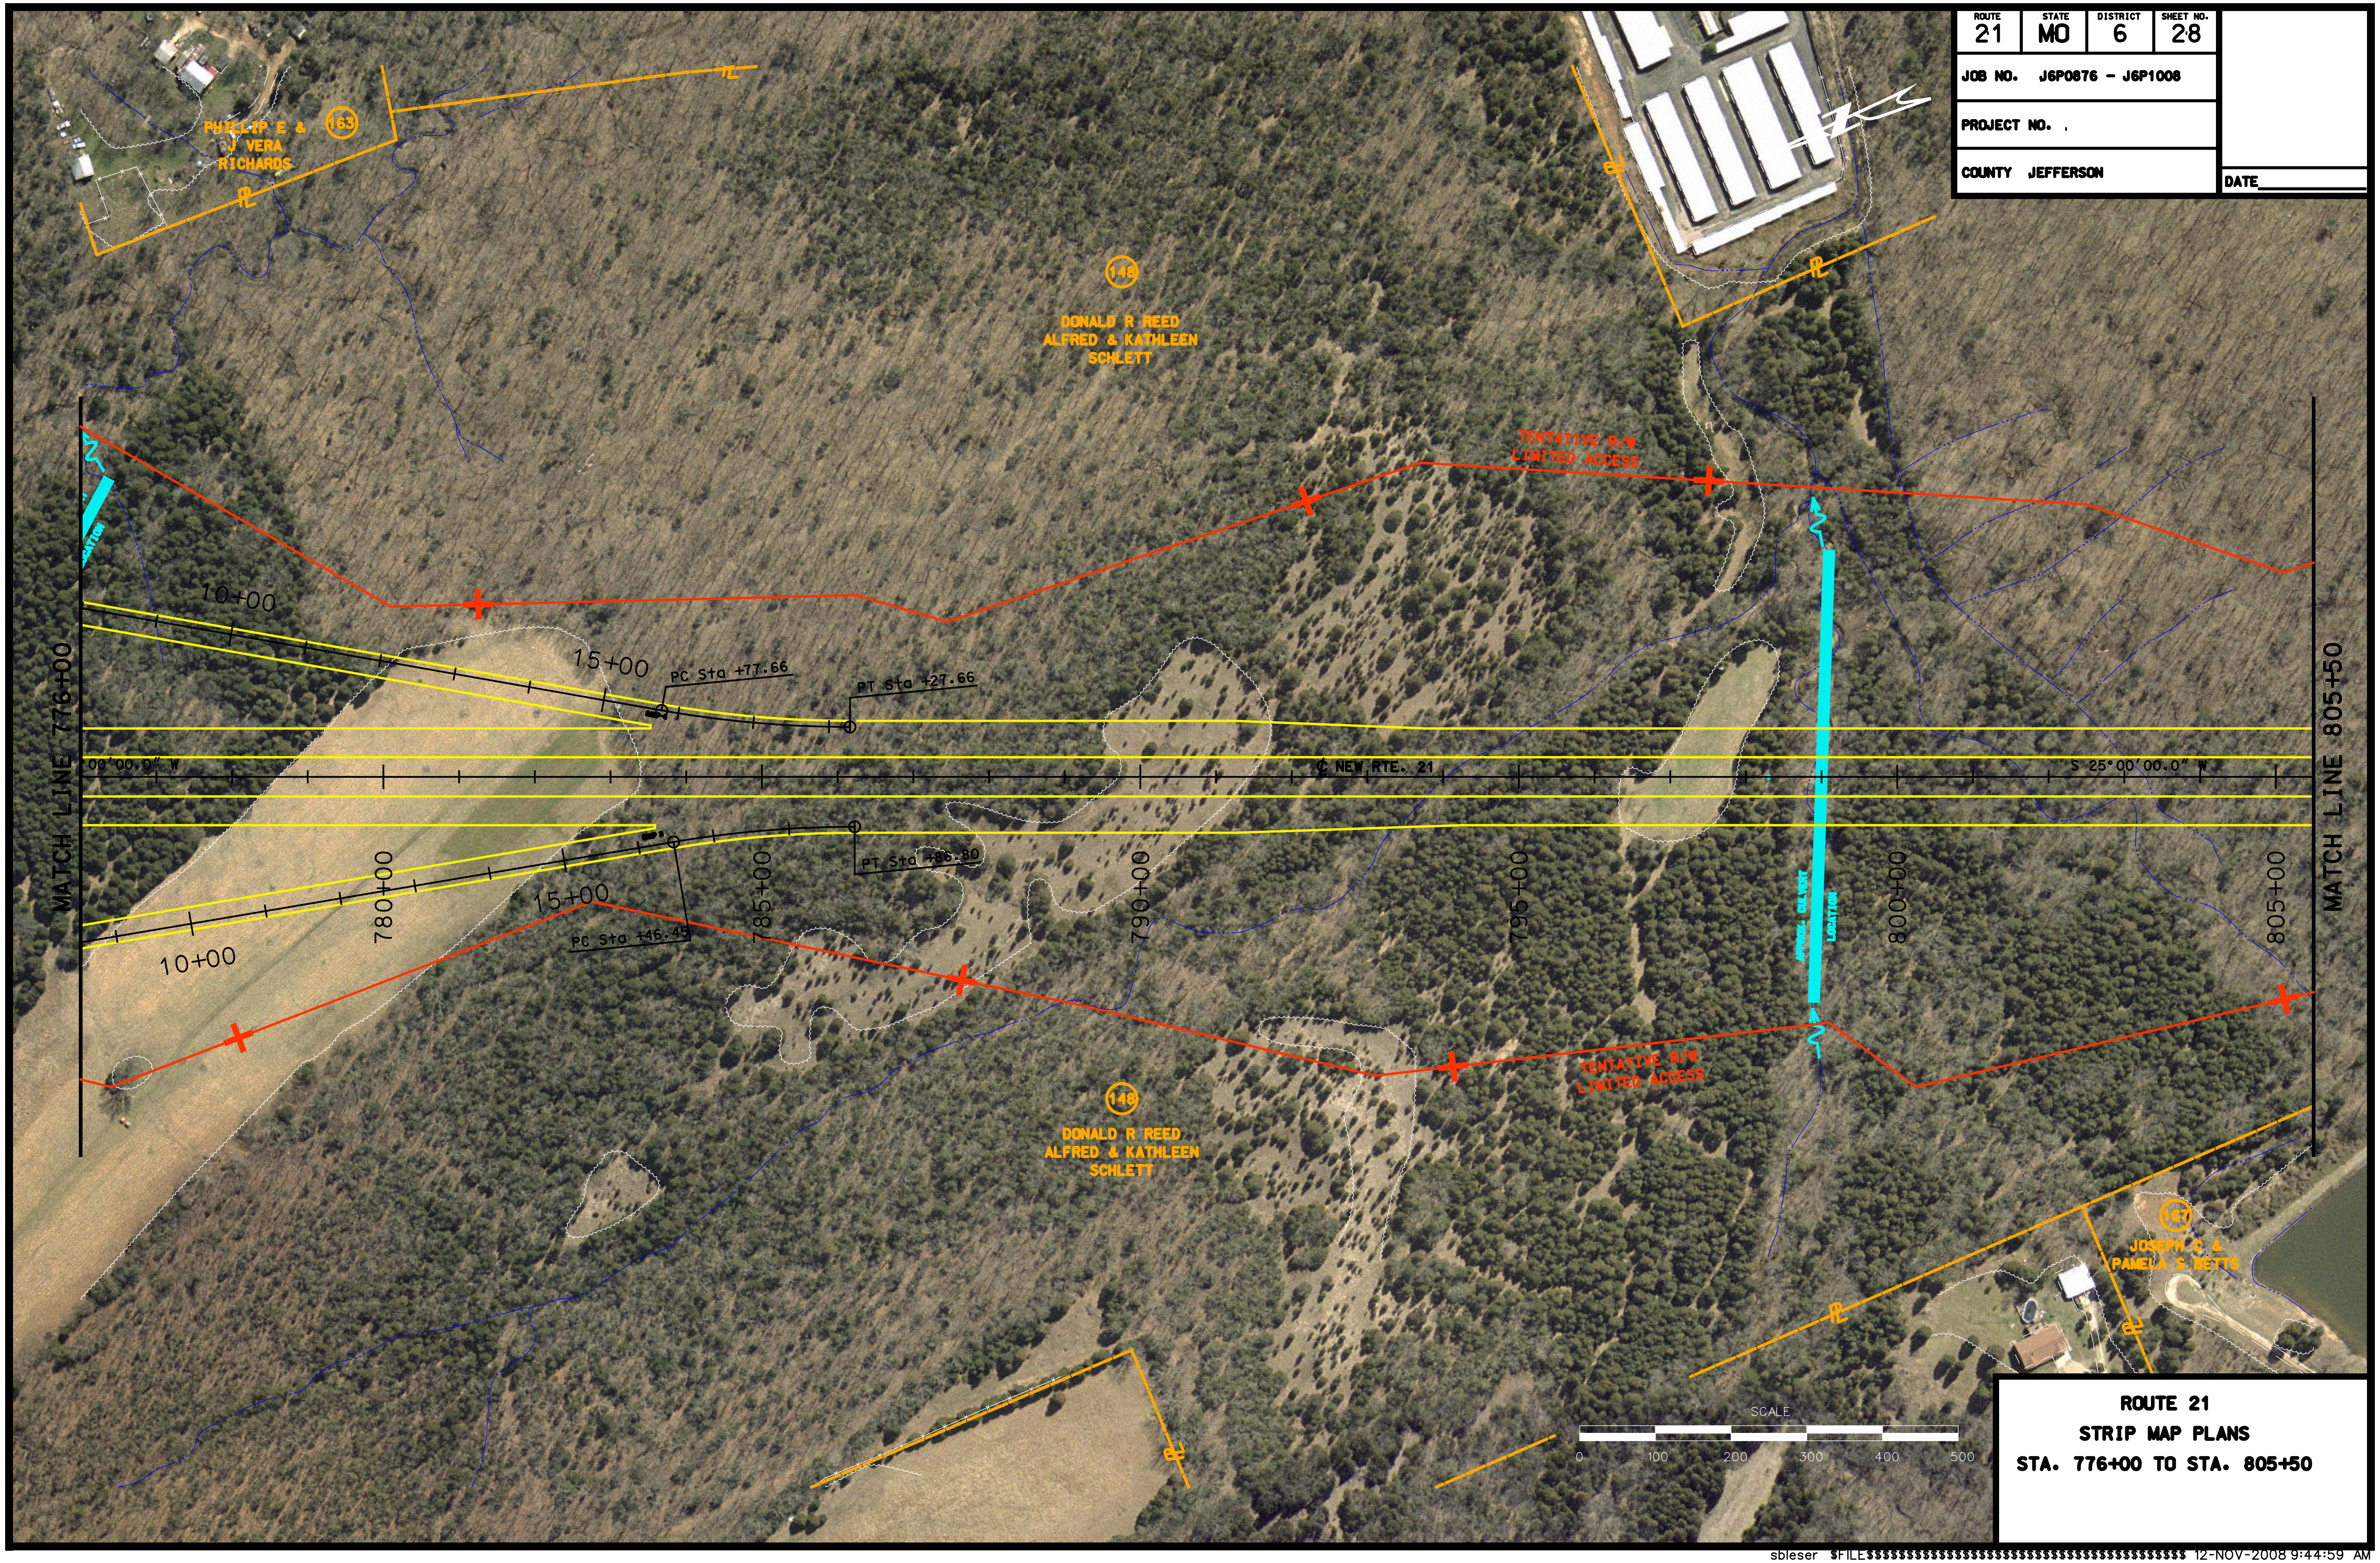

ROUTE	STATE	DISTRICT	SHEET NO.
21	MO	6	28

JOB NO. J6P0876 – J6P1008

PROJECT NO. .

COUNTY JEFFERSON

DATE__________

ROUTE 21
STRIP MAP PLANS
STA. 776+00 TO STA. 805+50

sbleser $FILE$$$ 12-NOV-2008 9:44:59 AM