Route 100 Great Streets Improvements

Ⓓ

BOLLARD PLACEMENT DETAIL

Ⓐ

SIDEWALK TYPICAL SECTION

LEGEND

- PAVEMENT WIDENING
- SHARED USE PATH
- CONCRETE SIDEWALK
- LANDSCAPING
- ORNAMENTAL LIGHT POLE
- LIGHTED BOLLARD
- RIGHT IN/RIGHT OUT — RI/RO
- EXISTING RIGHT-OF-WAY
- RETAINING WALL
- U-TURN ALLOWED

Ⓑ

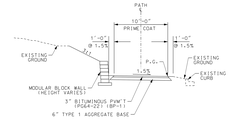

SIDEWALK TYPICAL SECTION

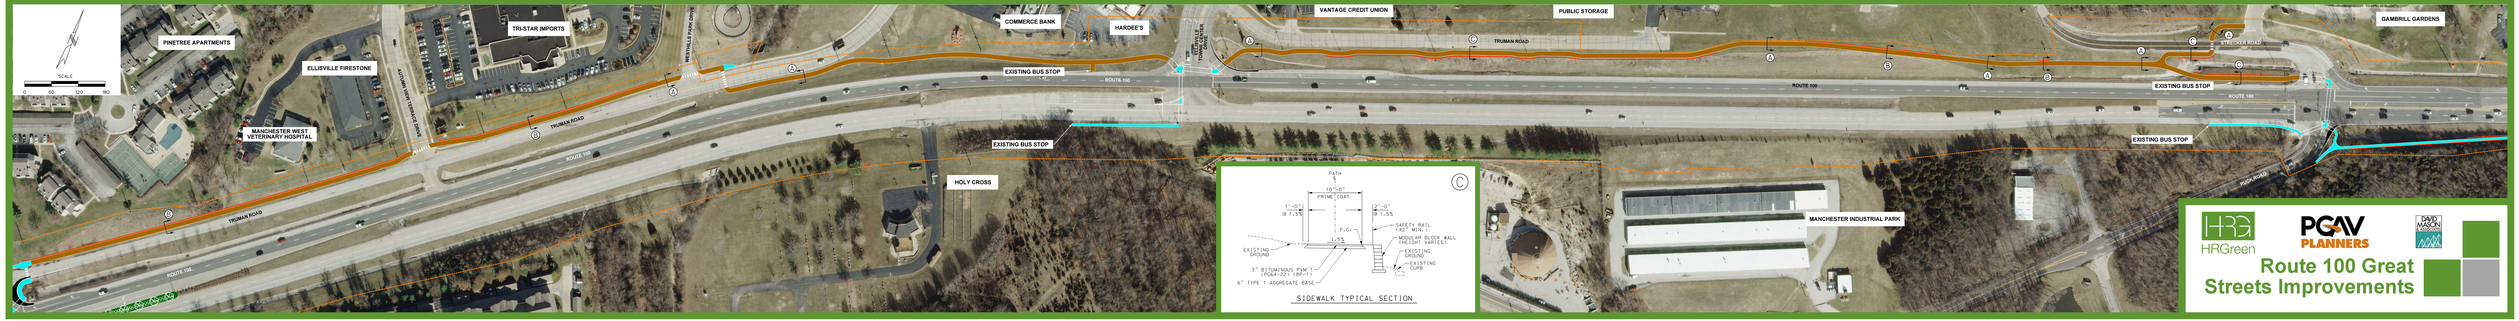

Ⓒ

SIDEWALK TYPICAL SECTION

HRGreen

PGAV PLANNERS

Route 100 Great Streets Improvements