State	Proj. No.	Sheet No.
MO		

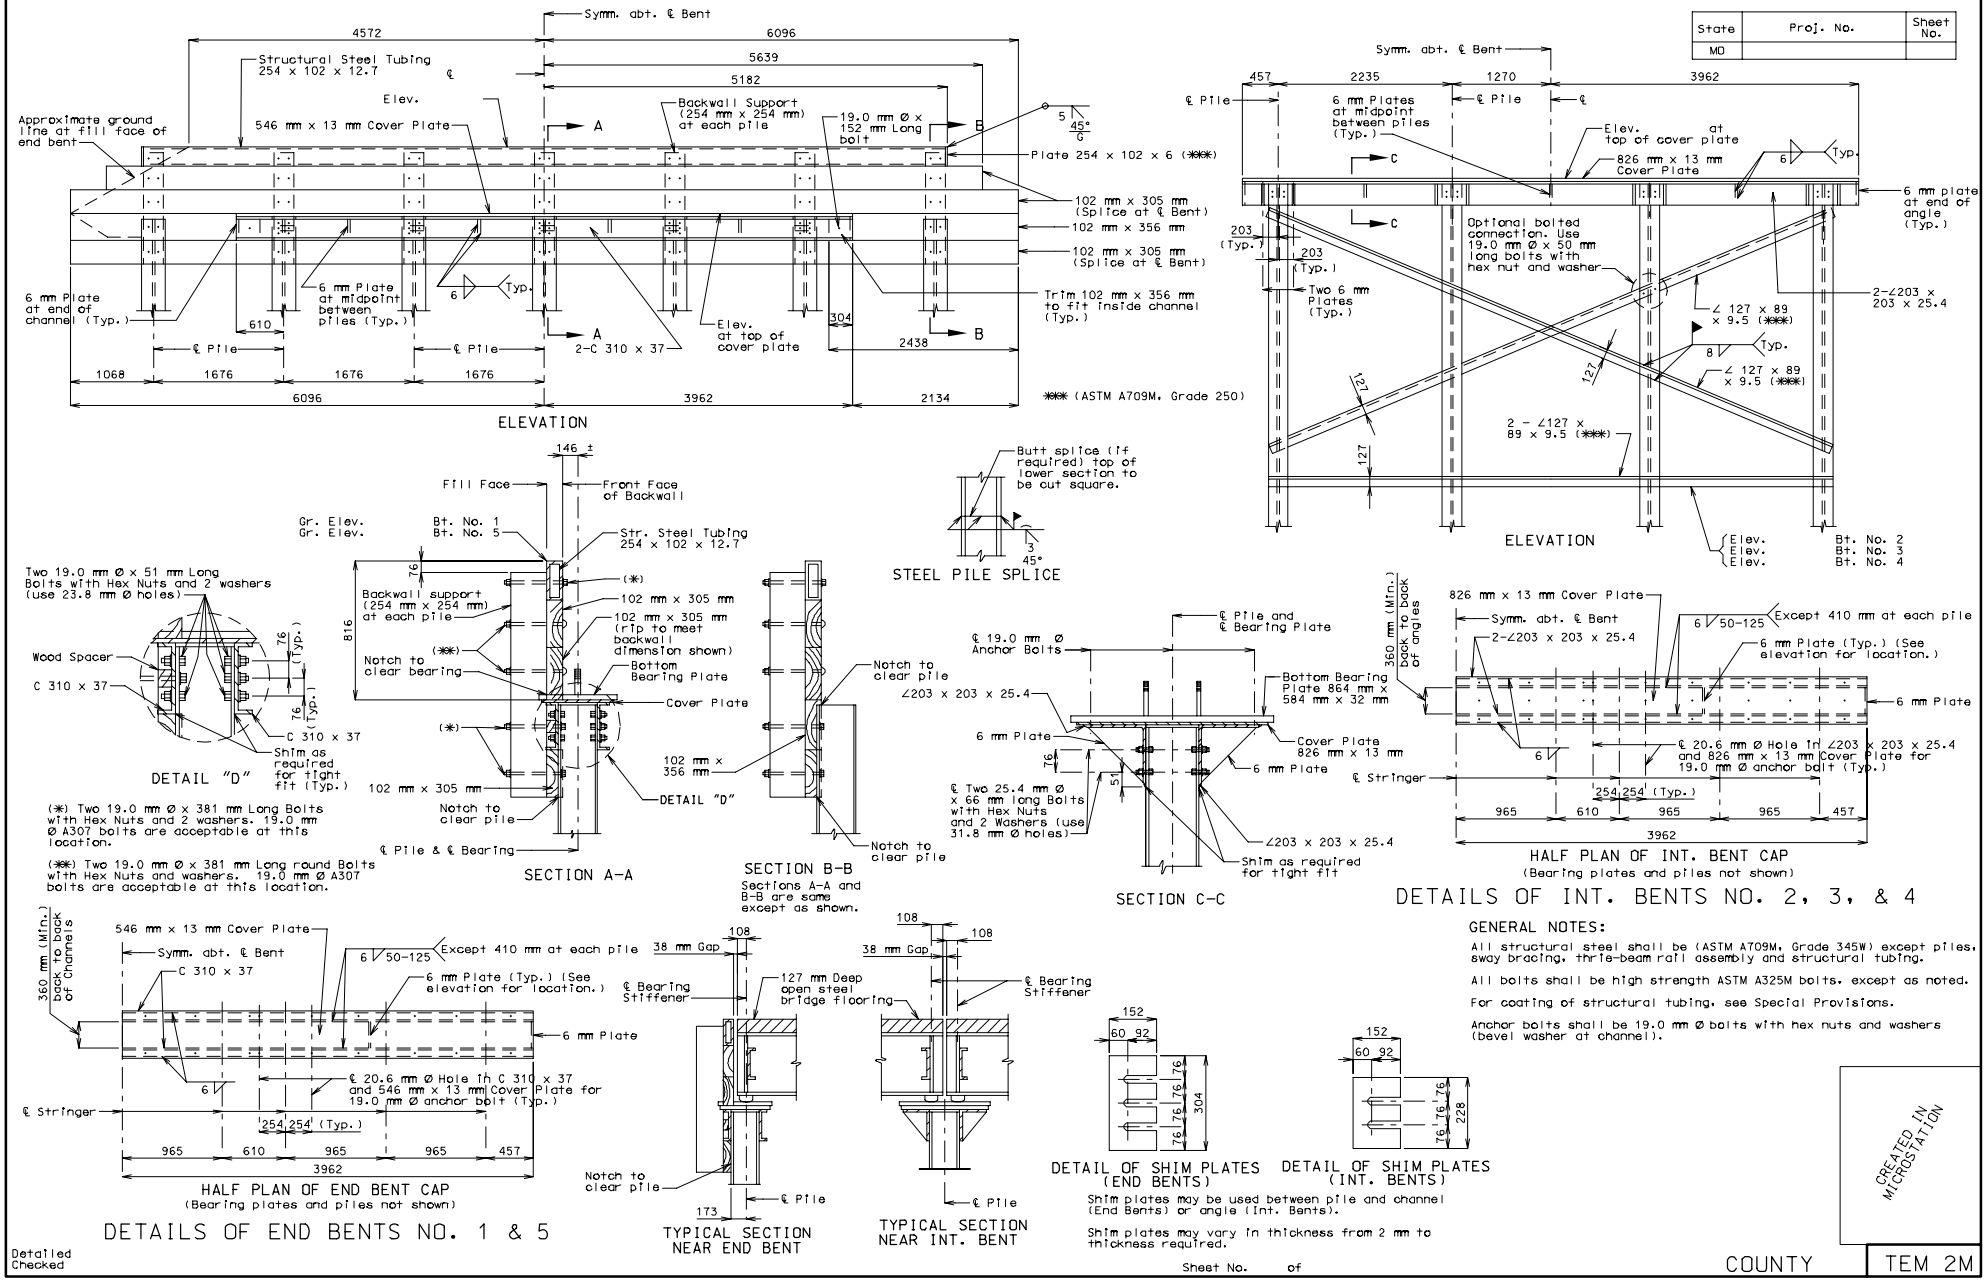

GENERAL NOTES:

All structural steel shall be (ASTM A709M, Grade 345W) except piles, sway bracing, thrie-beam rail assembly and structural tubing.

All bolts shall be high strength ASTM A325M bolts, except as noted.

For coating of structural tubing, see Special Provisions.

Anchor bolts shall be 19.0 mm Ø bolts with hex nuts and washers (bevel washer at channel).

CREATED IN MICROSTATION

Detailed
Checked

Sheet No. of

COUNTY

TEM 2M