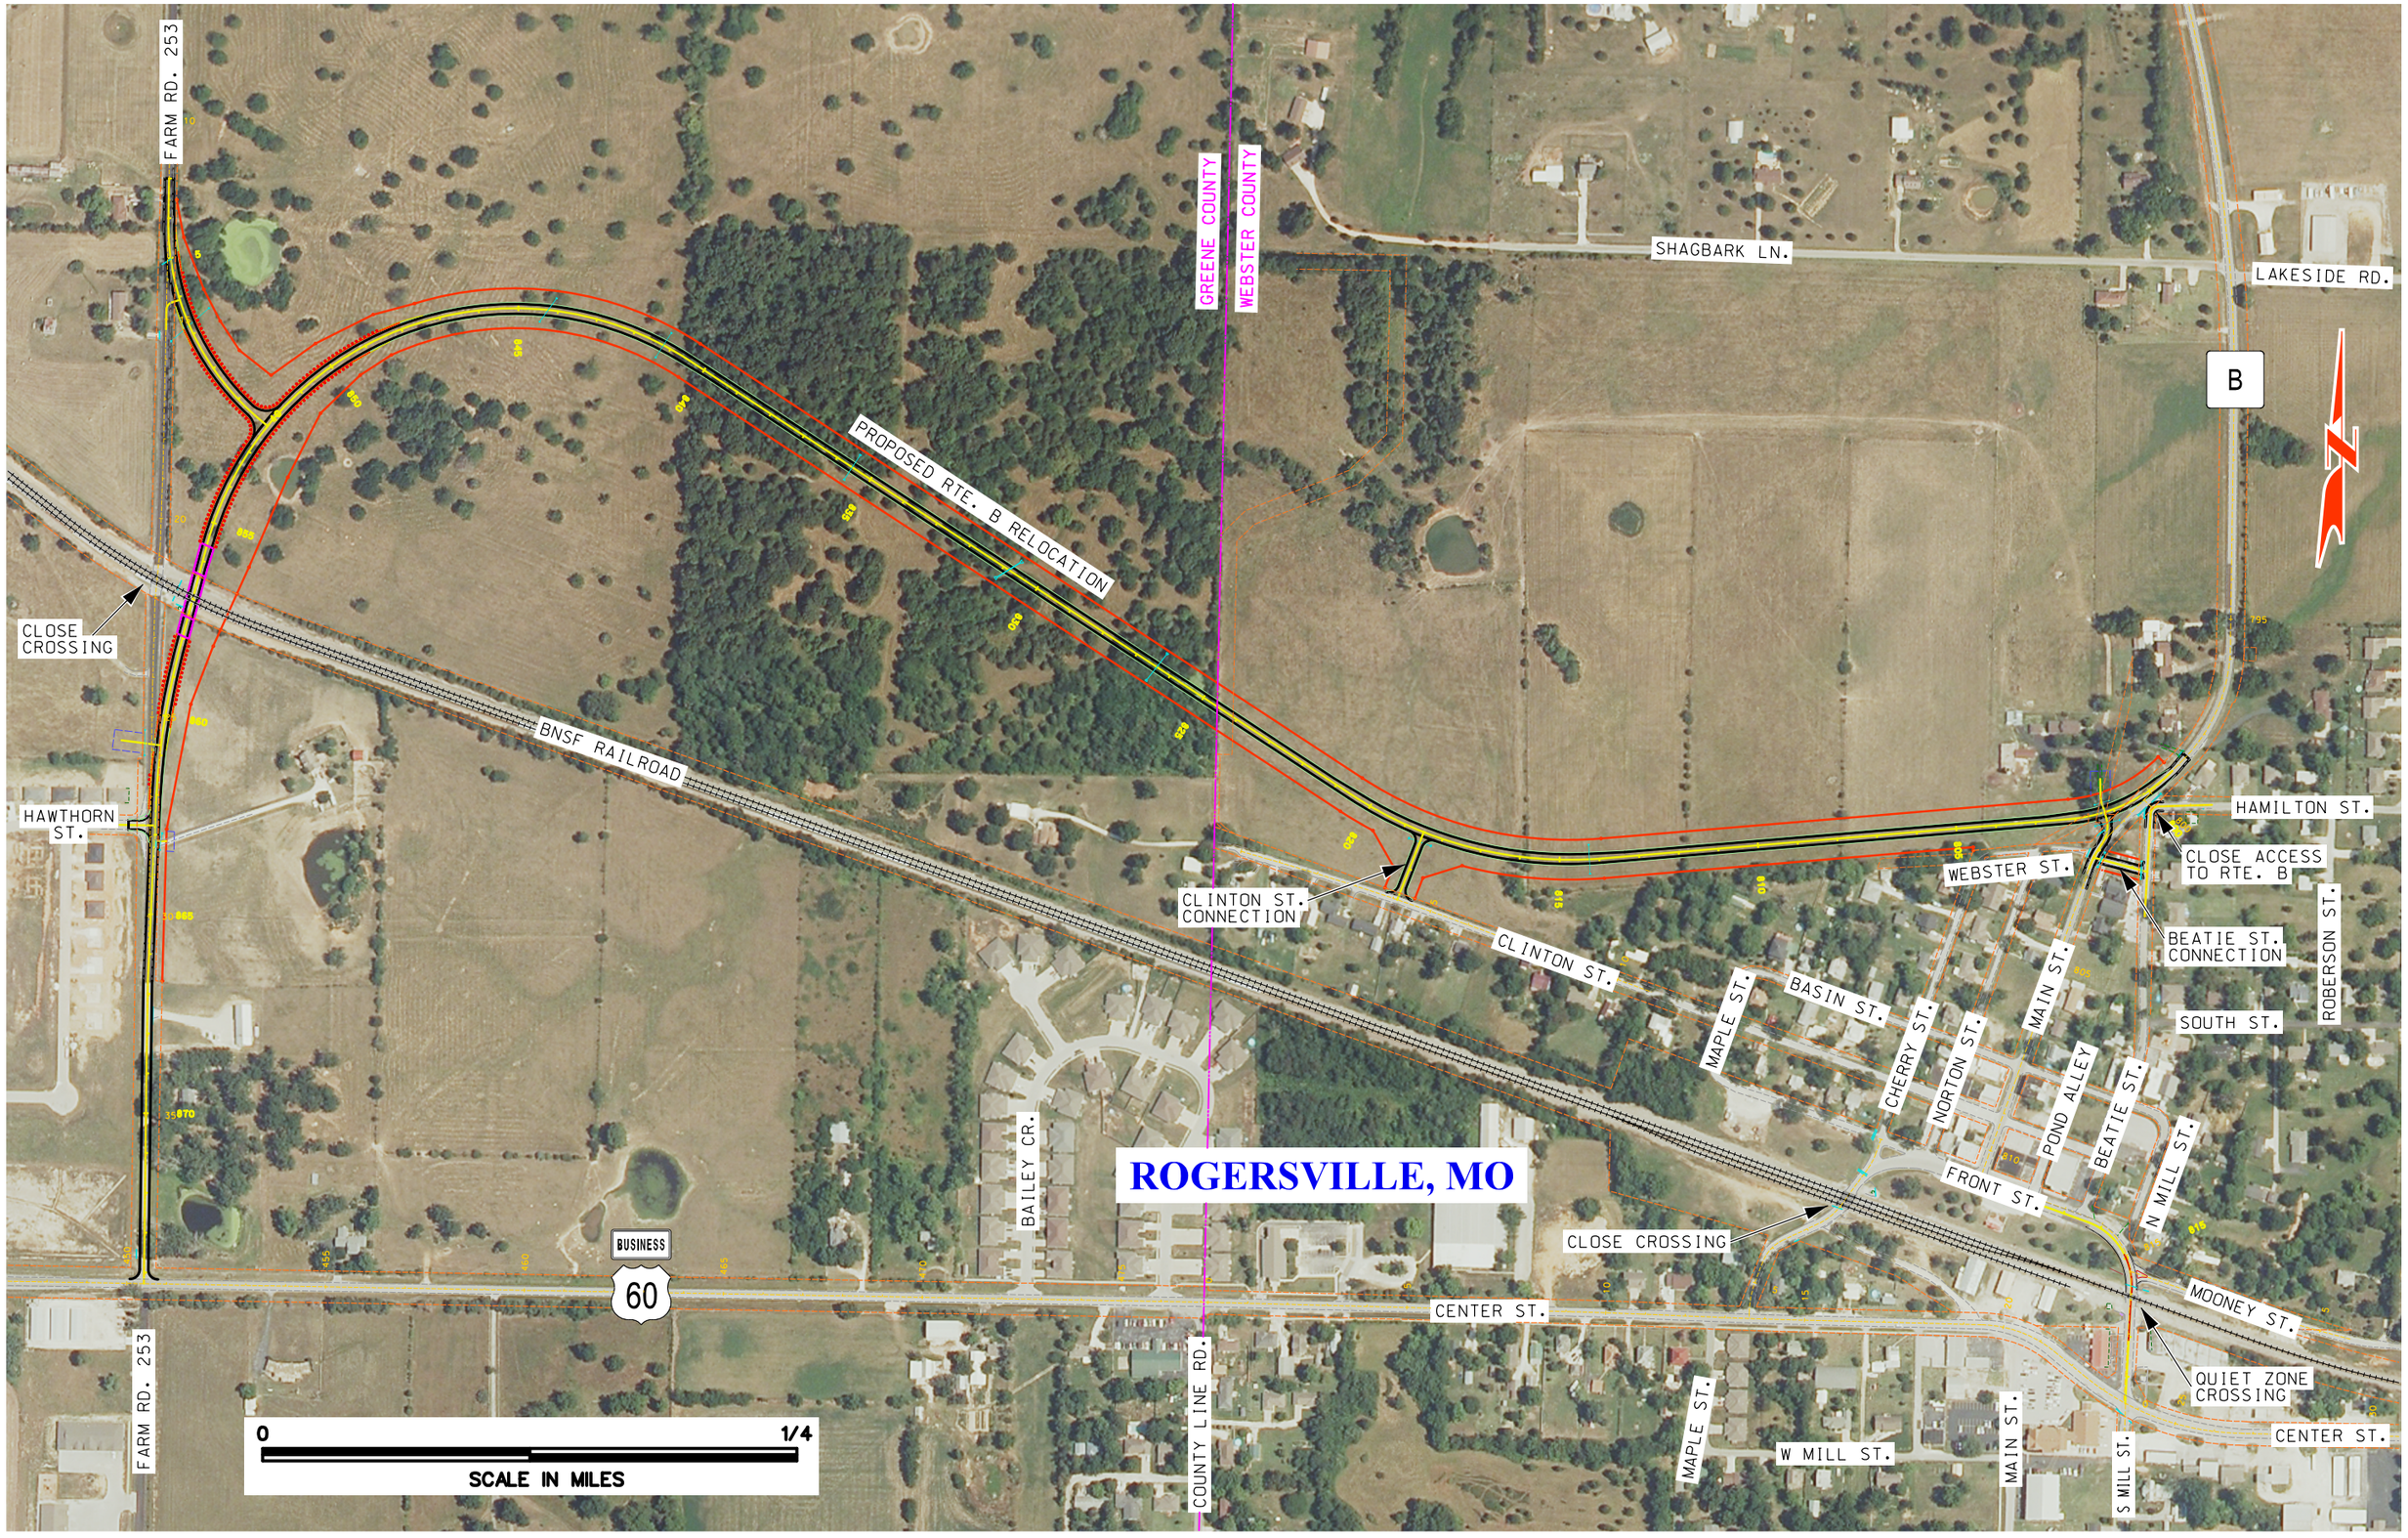
FARM RD. 253
GREENE COUNTY
WEBSTER COUNTY
SHAGBARK LN.
LAKESIDE RD.
B
PROPOSED RTE. B RELOCATION
CLOSE CROSSING
BNSF RAILROAD
HAWTHORN ST.
CLINTON ST. CONNECTION
CLINTON ST.
HAMILTON ST.
CLOSE ACCESS TO RTE. B
WEBSTER ST.
BEATIE ST. CONNECTION
ROBERSON ST.
SOUTH ST.
MAPLE ST.
BASIN ST.
CHERRY ST.
NORTON ST.
MAIN ST.
POND ALLEY
BEATIE ST.
N MILL ST.
FRONT ST.
ROGERSVILLE, MO
BAILEY CR.
BUSINESS
60
CENTER ST.
MOONEY ST.
CLOSE CROSSING
QUIET ZONE CROSSING
COUNTY LINE RD.
MAPLE ST.
W MILL ST.
MAIN ST.
S MILL ST.
CENTER ST.
FARM RD. 253
0
1/4
SCALE IN MILES