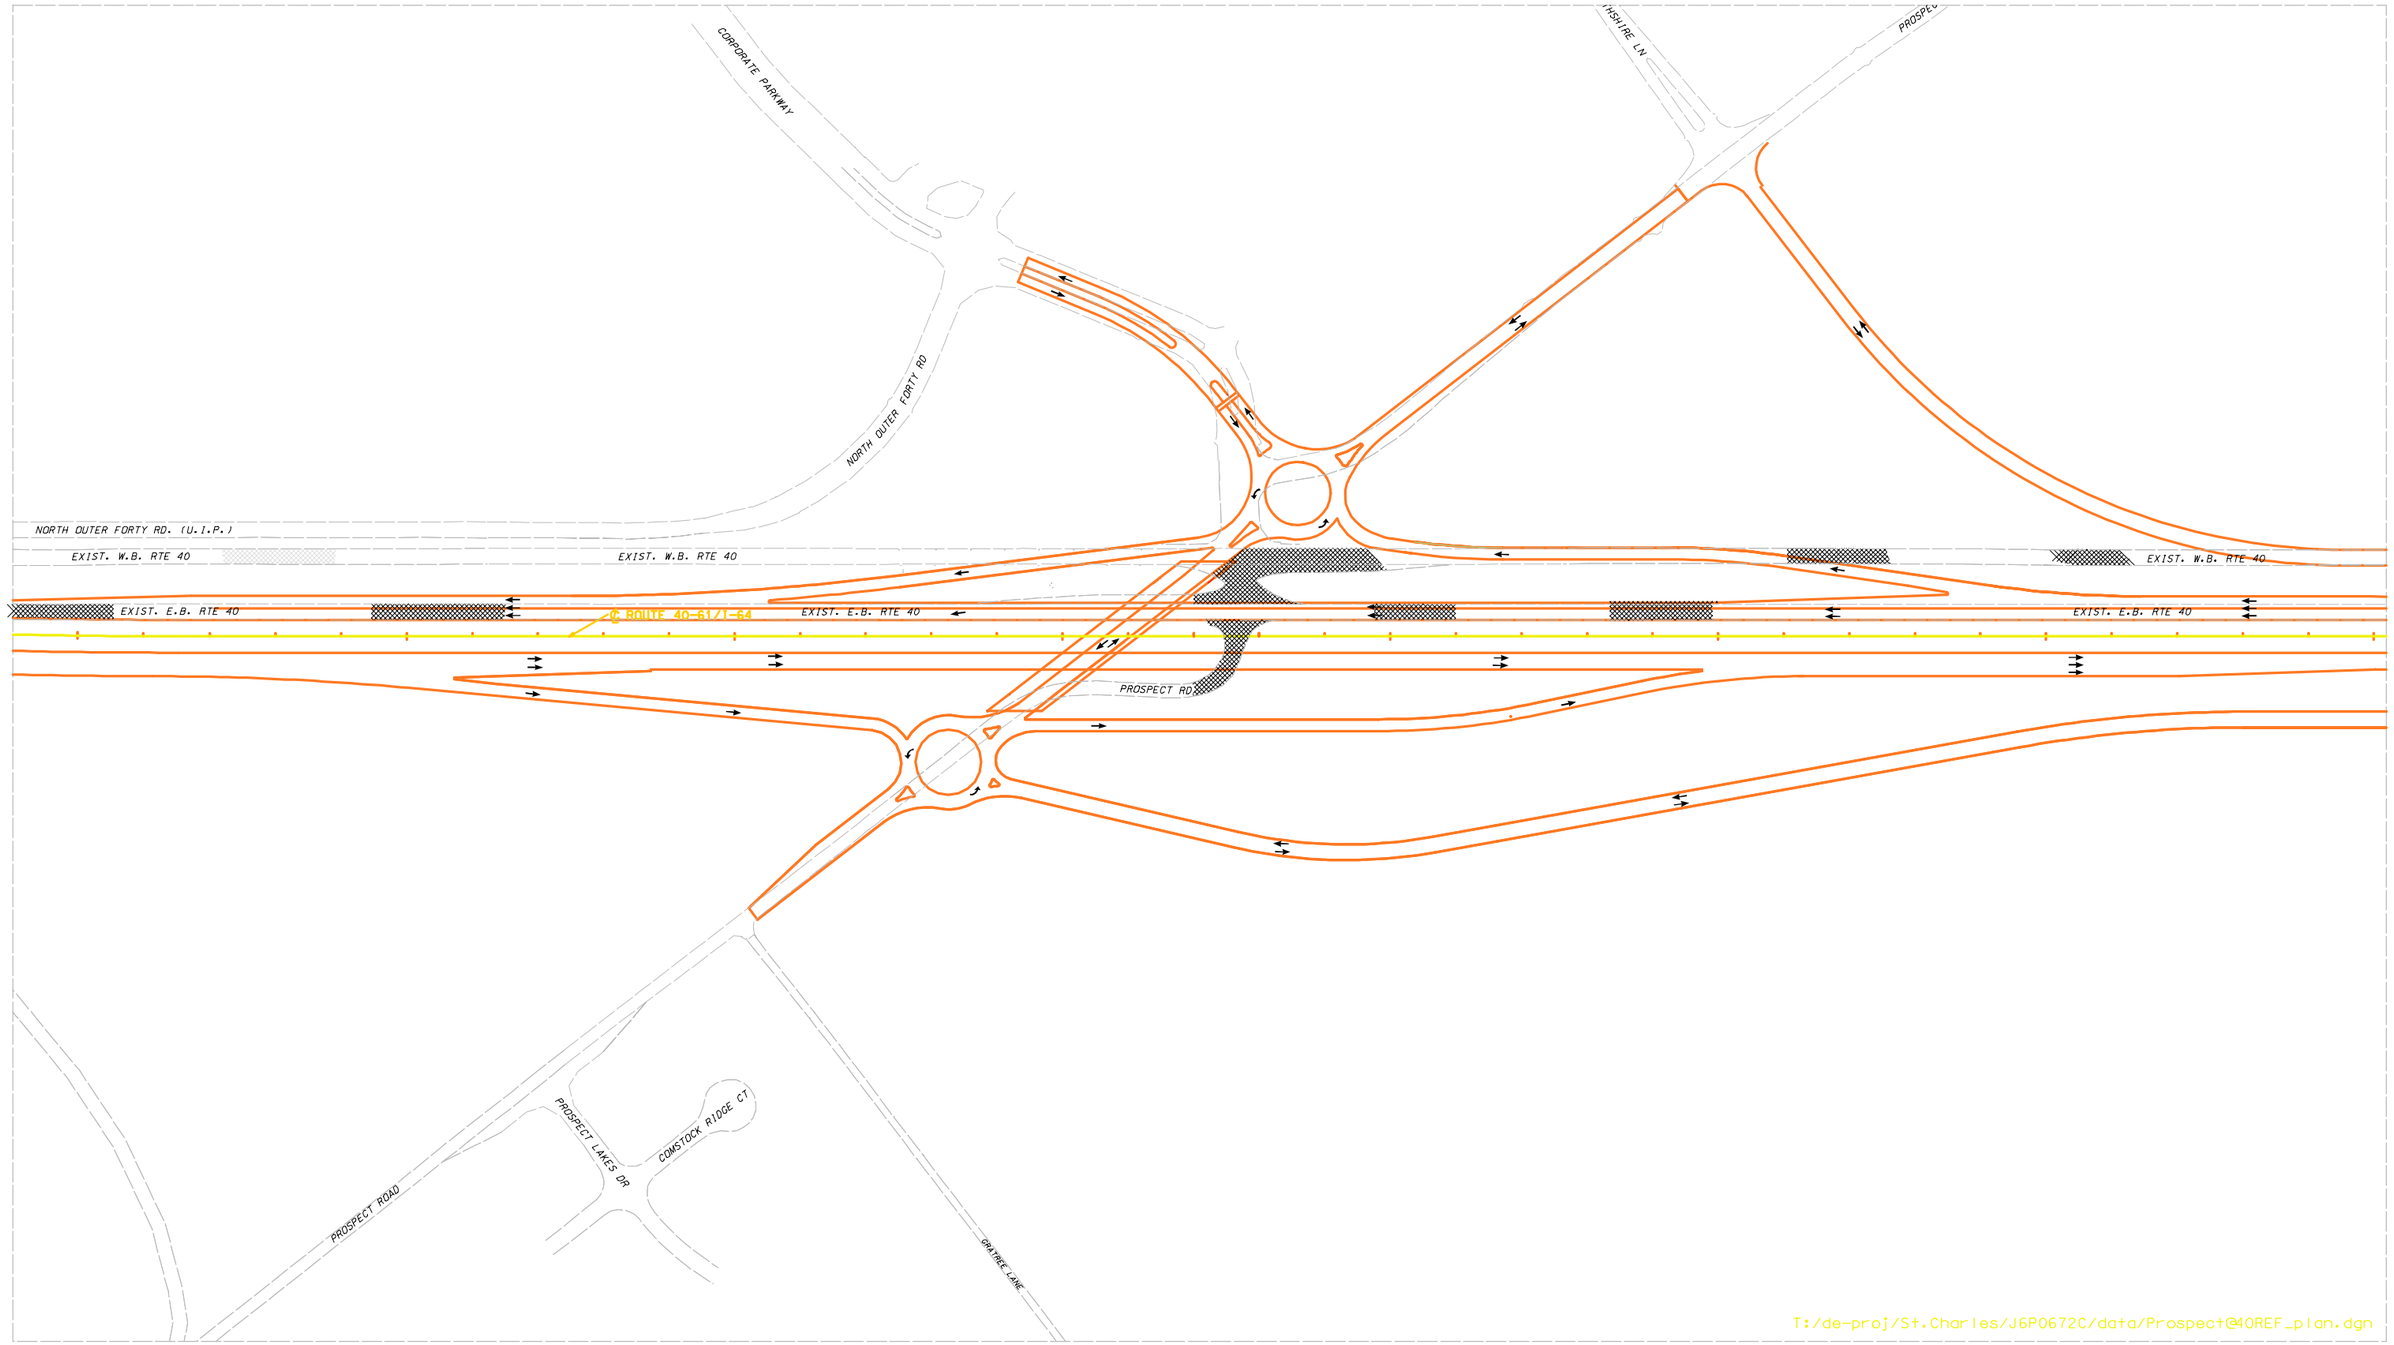
CORPORATE PARKWAY
NORTH OUTER FORTY RD
NORTH OUTER FORTY RD. (U.I.P.)
EXIST. W.B. RTE 40
EXIST. W.B. RTE 40
EXIST. W.B. RTE 40
EXIST. E.B. RTE 40
℄ ROUTE 40-61/I-64
EXIST. E.B. RTE 40
EXIST. E.B. RTE 40
PROSPECT RD
PROSPECT LAKES DR
COMSTOCK RIDGE CT
PROSPECT ROAD
OAKTREE LANE
T:/de-proj/St.Charles/J6P0672C/data/Prospect@40REF_plan.dgn