State	Proj. No.	Sheet No.
MO		

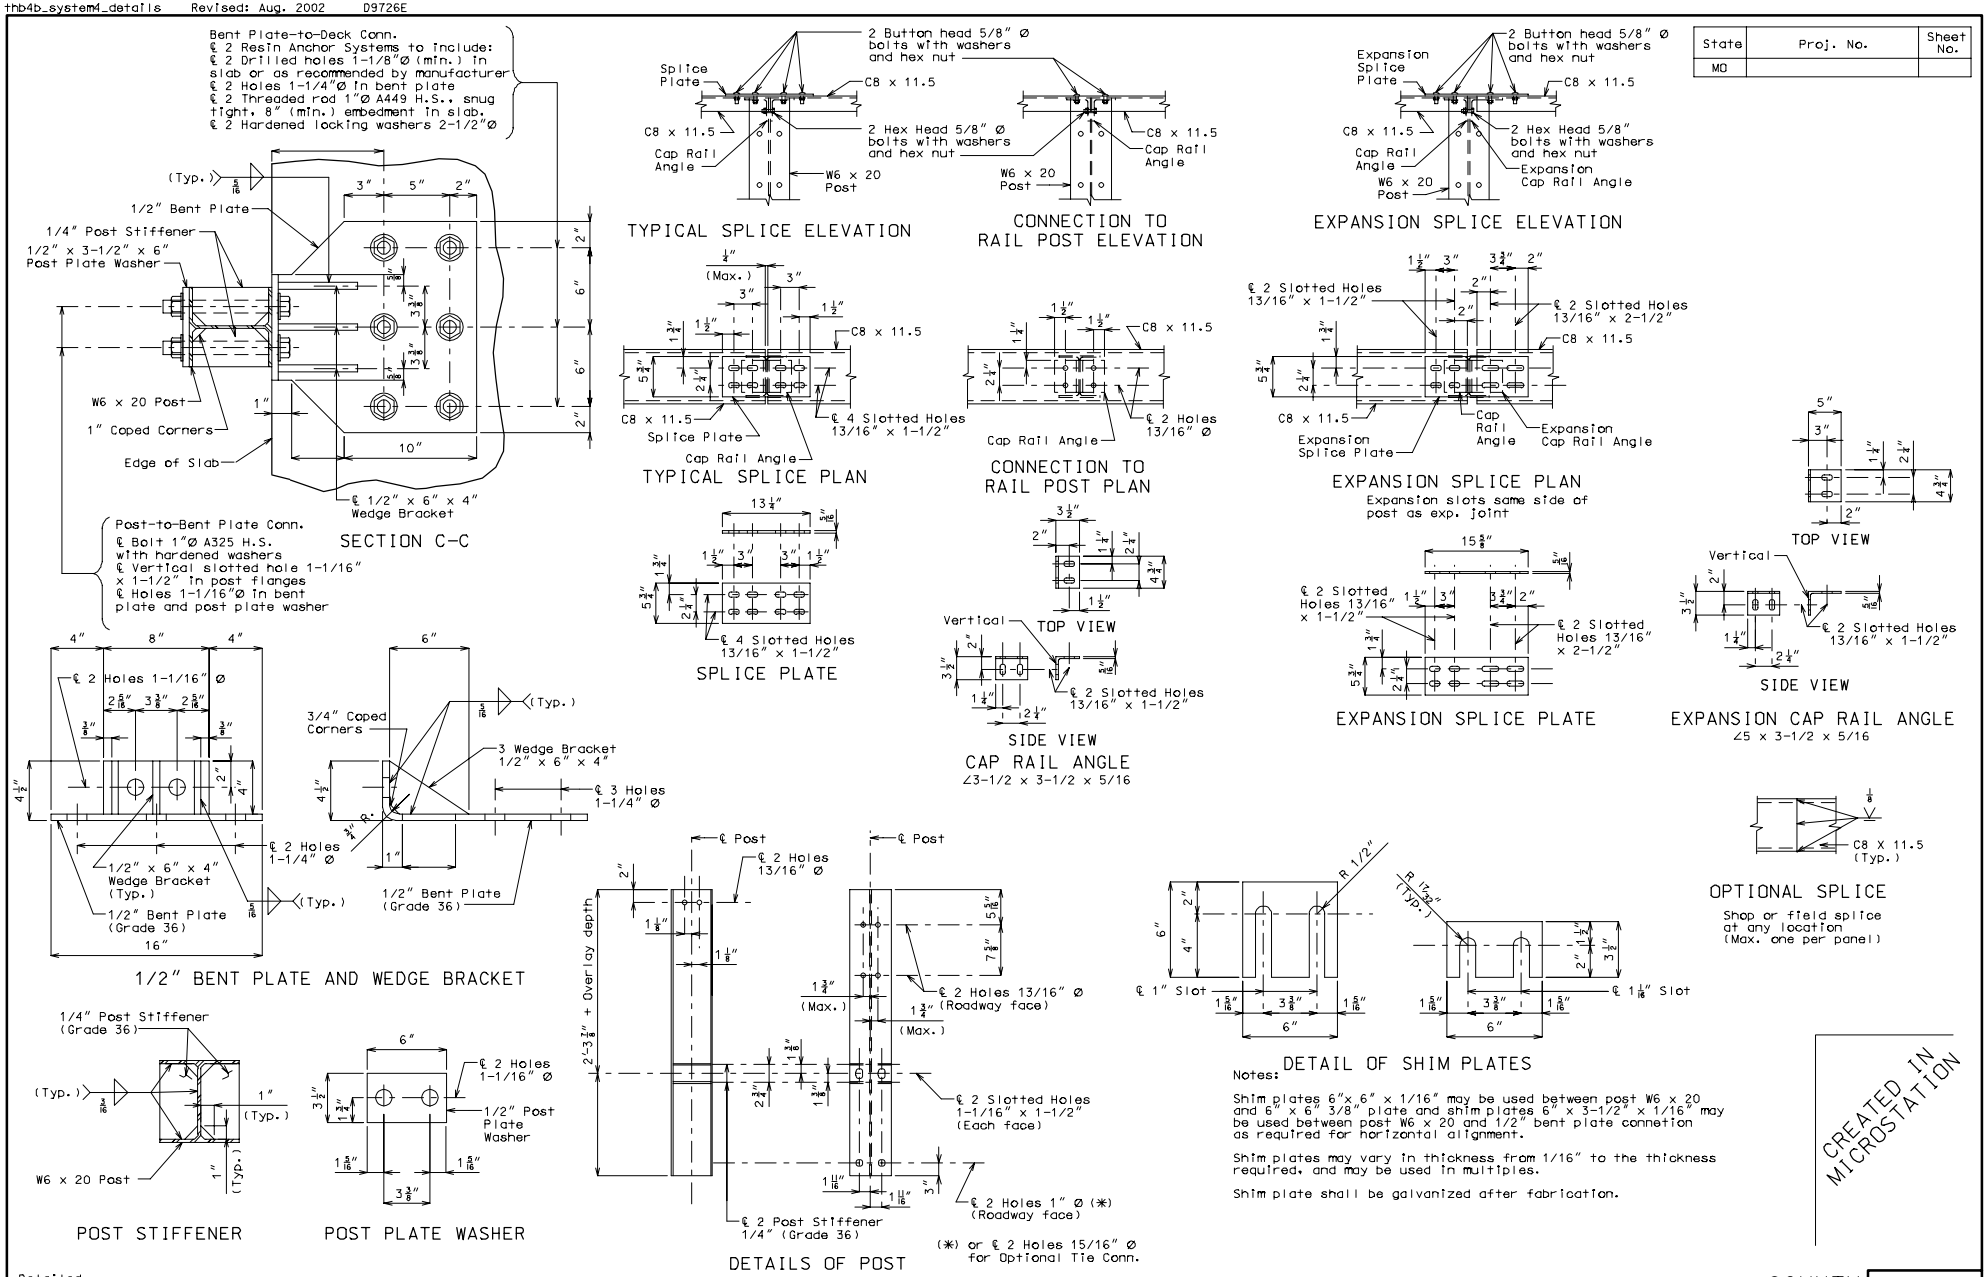

Detailed
Checked

Note: This drawing is not to scale. Follow dimensions.

Sheet No. of

COUNTY THB 4B